DEVELOPMENT SERVICES
21 AUG 2008
RECEIVED

SITE PLAN
No2

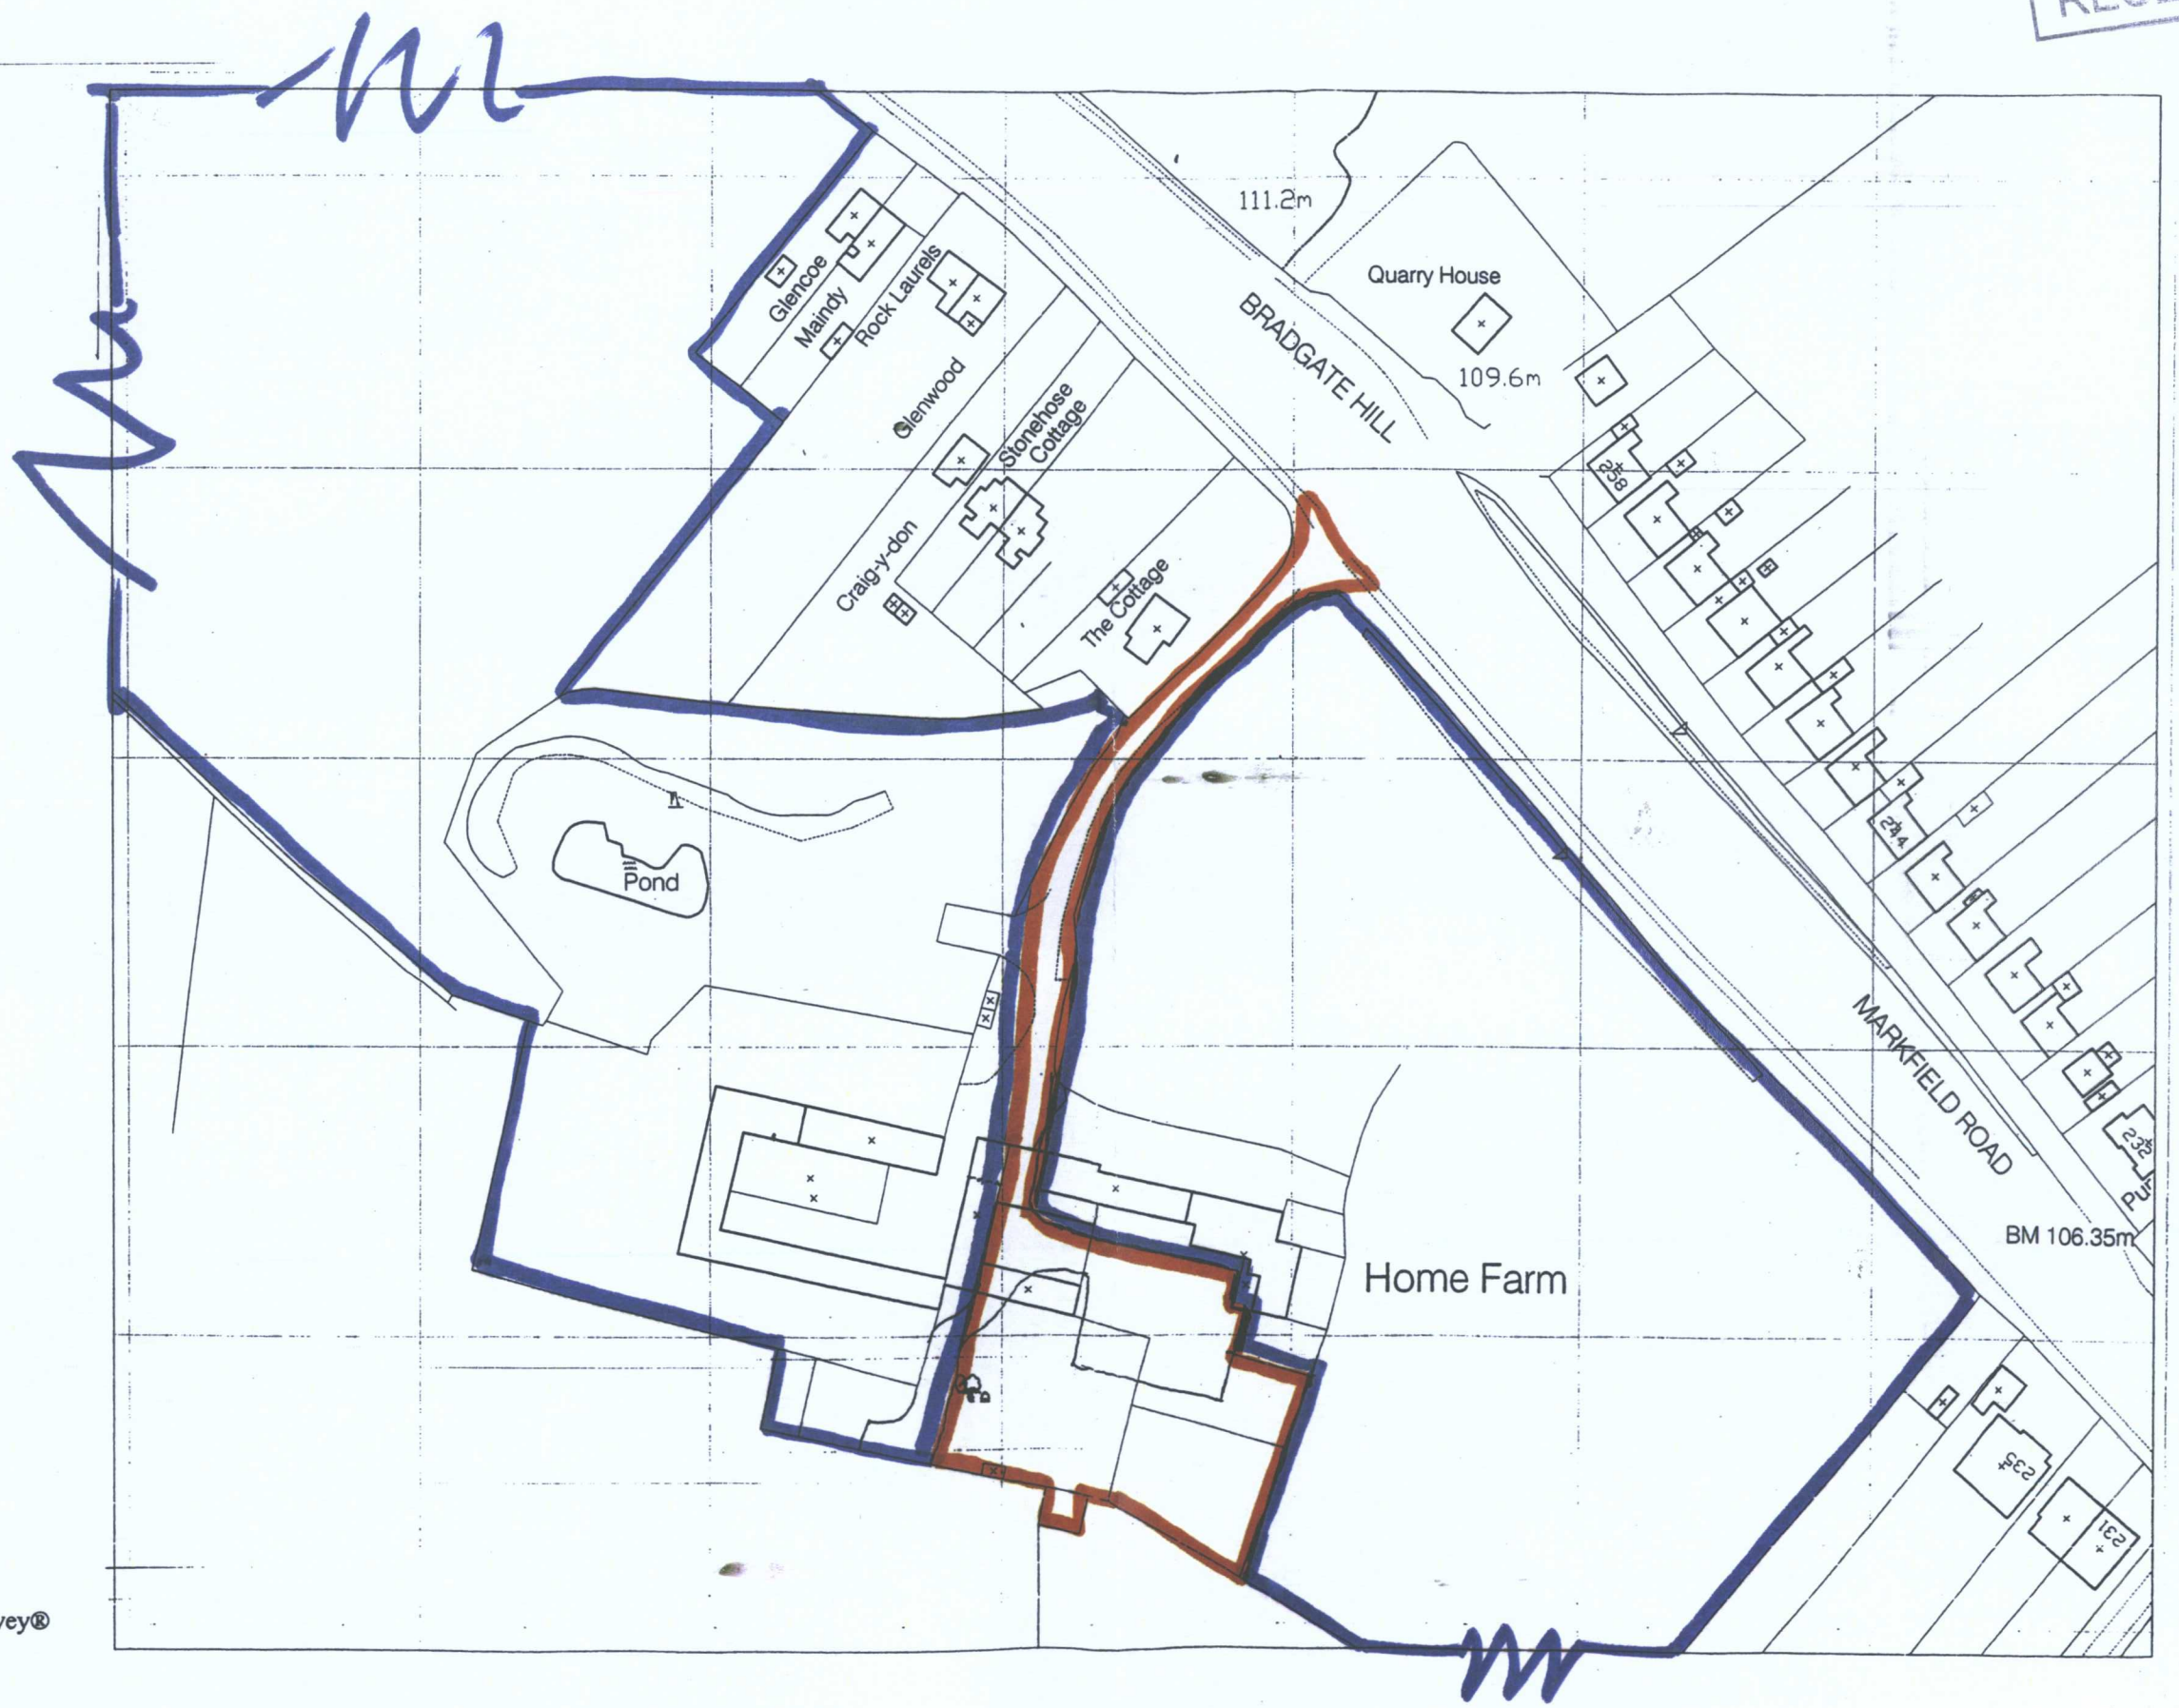

N

SCALE
1:1250

y Permission of the Ordnance Survey®
n Behalf of the Controller of Her
lajesty's Stationery Office.

Crown Copyright Reserved

icence No. ES100003734

Chartered Surveyors & Valuers
Land & Estate Agents
Development Consultants

• Rural
• Planning • Professional
• Ecology

SANSOM CLARKE
PROPERTY AND DEVELOPMENT SPECIALISTS

Stephen Clarke MRAC FRICS FAAV
104 Station Road, Ibstock, Leicestershire, LE67 6JJ
Telephone & Fax: 01530 263696 Mobile: 07850 661180
email: sm_clarke@mail.com