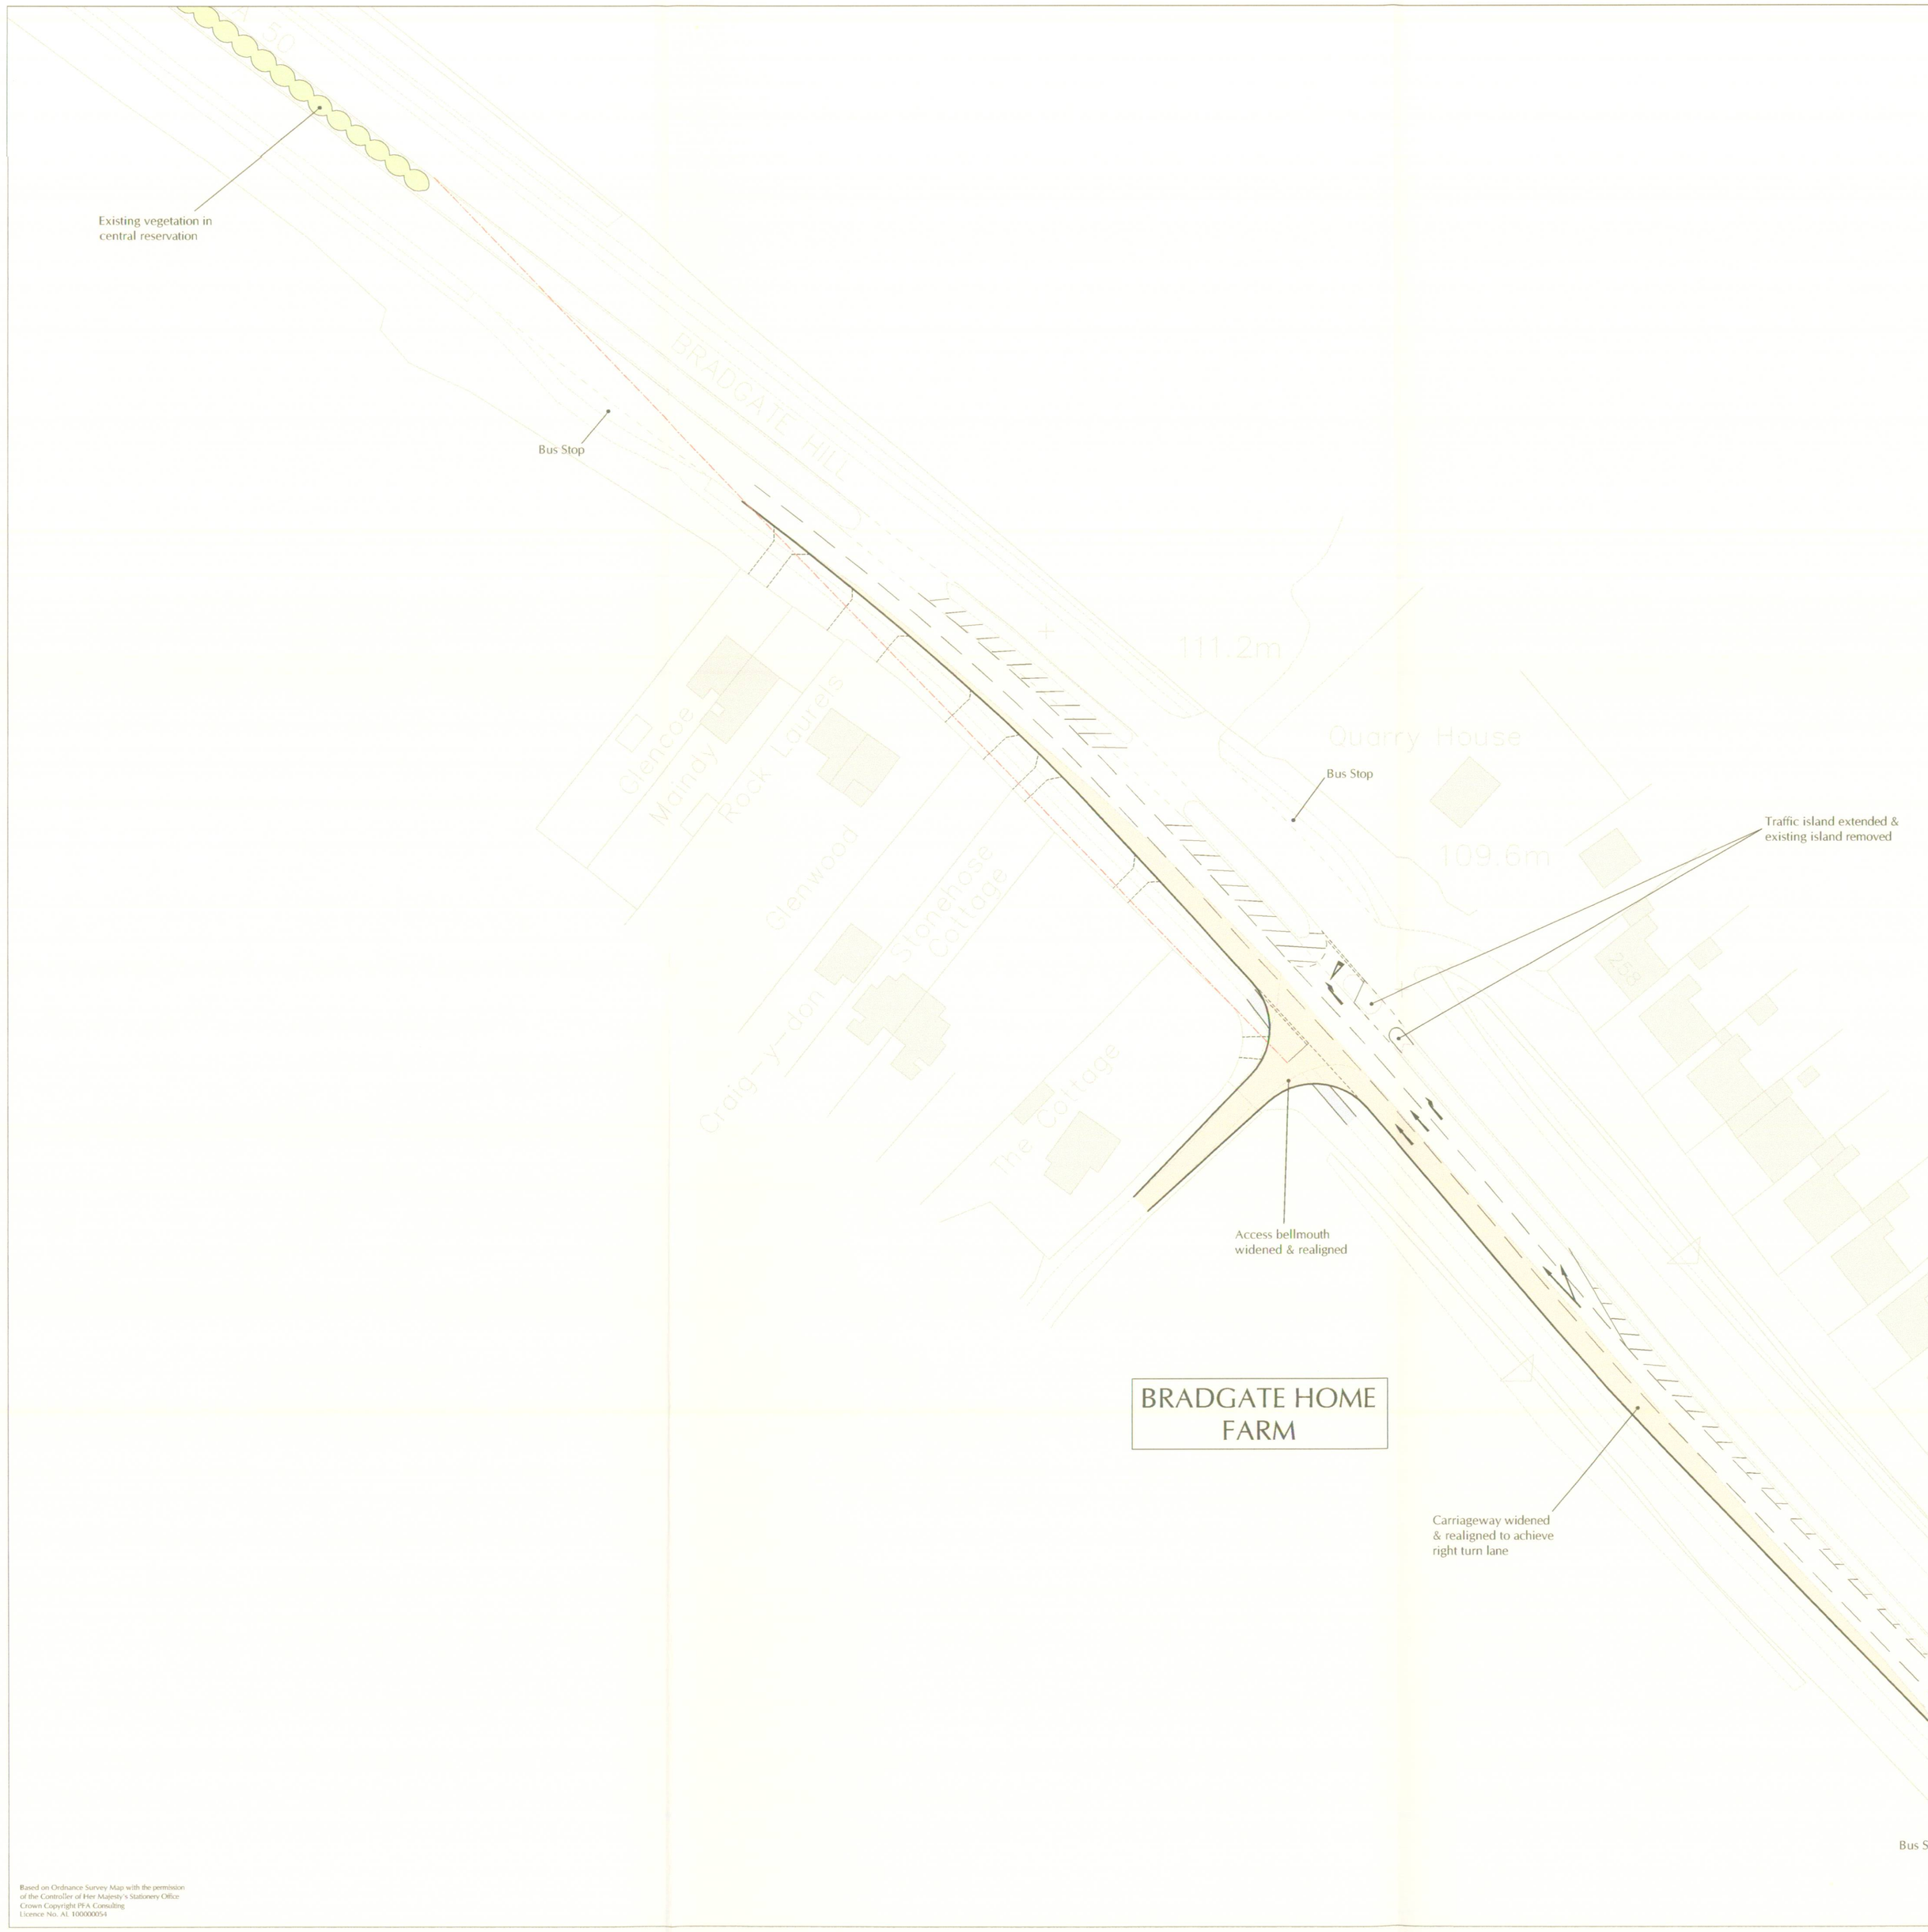

Based on Ordnance Survey Map with the permission of the Controller of Her Majesty's Stationery Office Crown Copyright PFA Consulting Licence No. AL 100000054

PFA consulting

Stratton Park House, Wanborough Road
Swindon, SN3 4HG

Telephone
01793 828000

Facsimile
01793 835500

Email
admin@pfaplc.com

Website
www.pfaplc.com

DEVELOPMENT SERVICES
21 Aug 09
RECEIVED

Scheme based on advice in TD 42/95 'Geometric design of major/minor priority junctions' DMRB 6.2.6.

Road markings shown are indicative and do not purport to comprise a detailed scheme.

Area of new carriageway

Area of new footway/cycleway

Rev	Date	Description	Initials

Client

A Chapman Esq

Project

Bradgate Home Farm Groby

Drawing Title

Layout Plan Showing Proposed Improvements

Drawing No.

C458/2

Date	July 2009
Scale	1:500 @ A1
Drawn By	CS
Checked By	PF
E-Mail	pfinlayson@pfaplc.com
File Ref.	C458\Drawings\C458_2.dwg