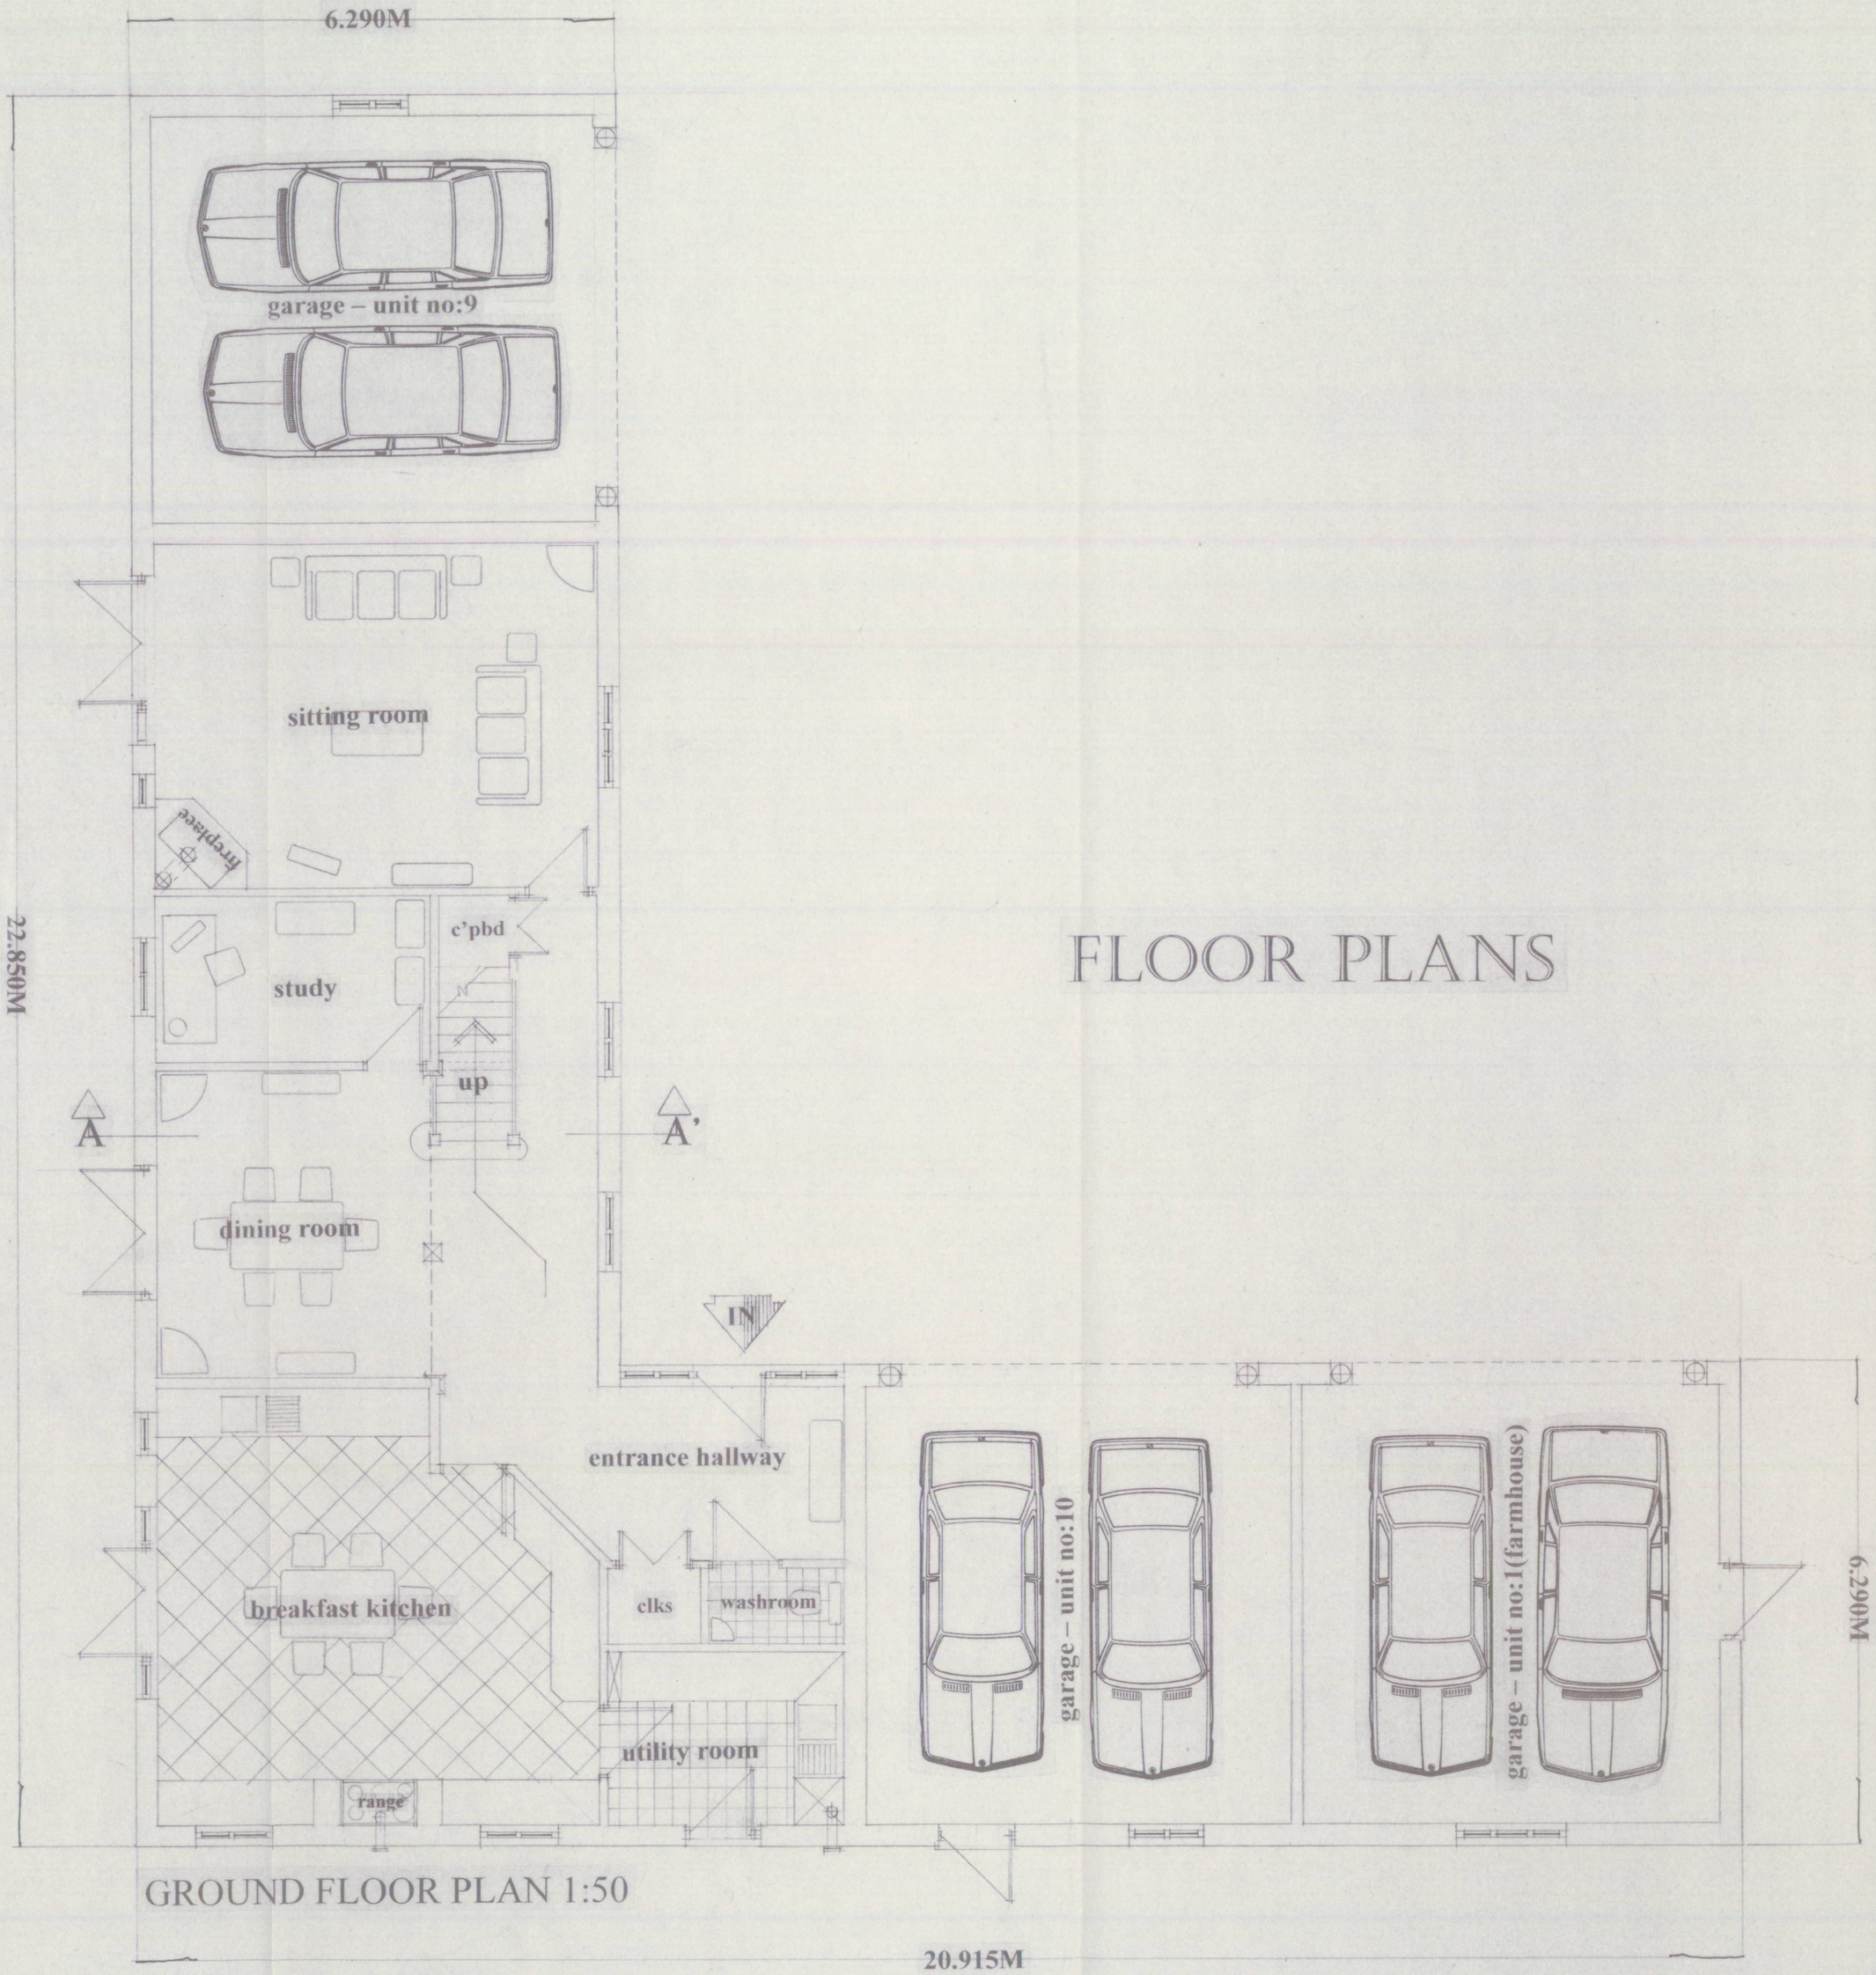

GROUND FLOOR PLAN 1:50

FLOOR PLANS

DEVELOPMENT SERVICES
21 AUG 1998
RECEIVED

CLIENT:
Mr.T.Chapman.

PROJECT:
Proposed Residential Development.
Home Farm.
Groby.
Leicestershire.

DRAWING TITLE:
Proposed Ground Floor Plan:-
New Build – Unit No:10.

SCALE:1/50. **DATE:**July 2009
DRWG.No:HMD/PD/0167/08.
C copyright HMD/2009.

HOUSEMARTIN
DESIGNS
TEL/FAX: (0044) 1530 273367