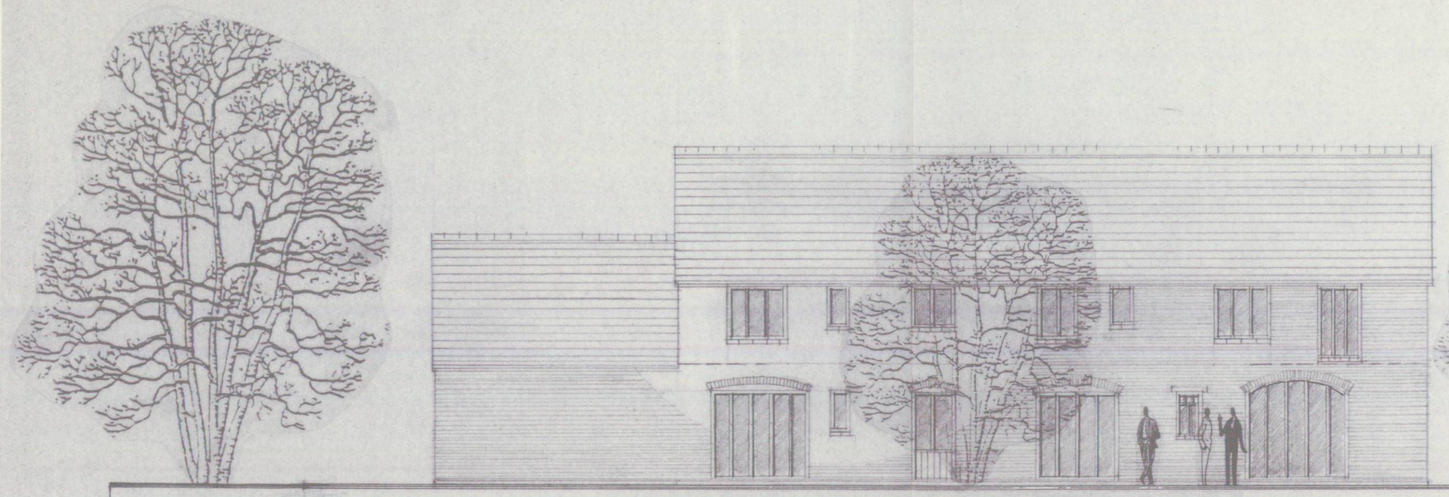

GARDEN ELEVATION (south) 1:100.

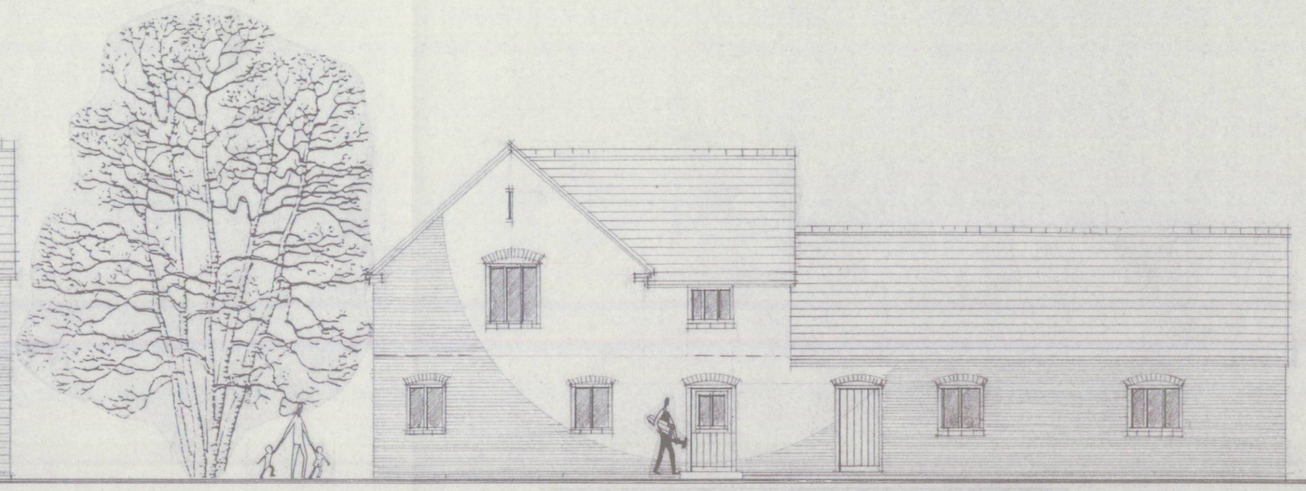

REAR ELEVATION (east) 1:100.

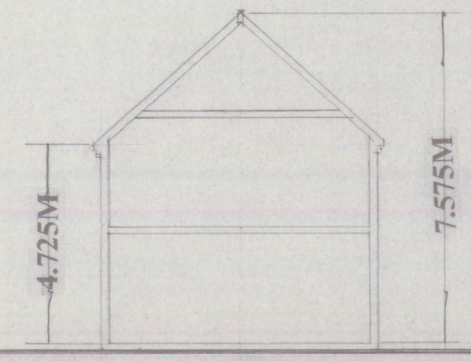

DESIGN SECTION A/A' 1:100

ELEVATIONS

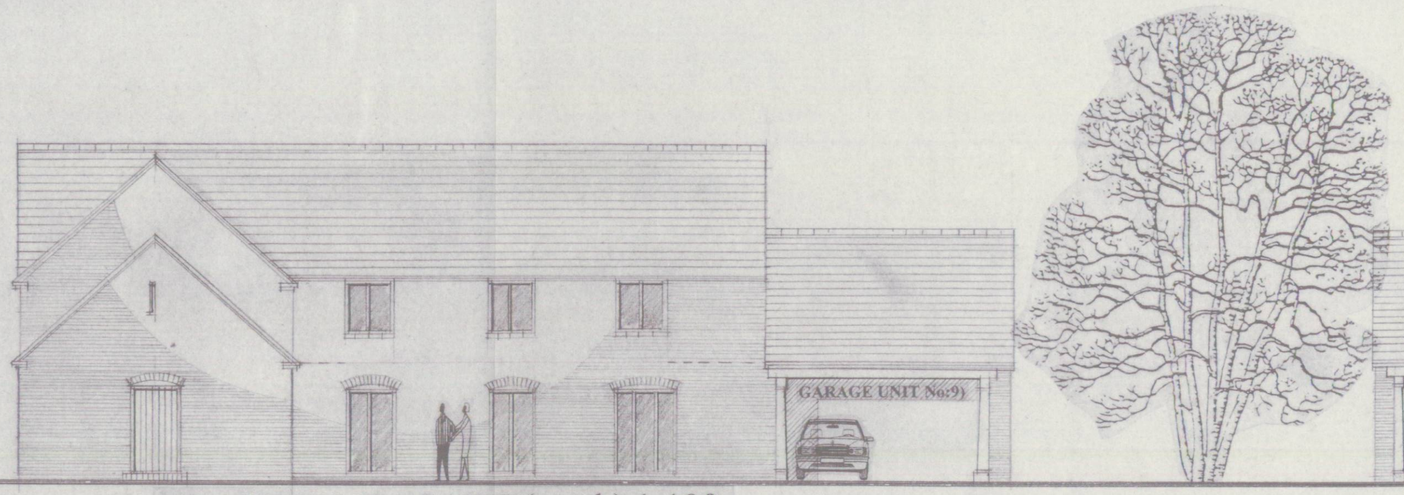

PRINCIPAL FAÇADE (north) 1:100.

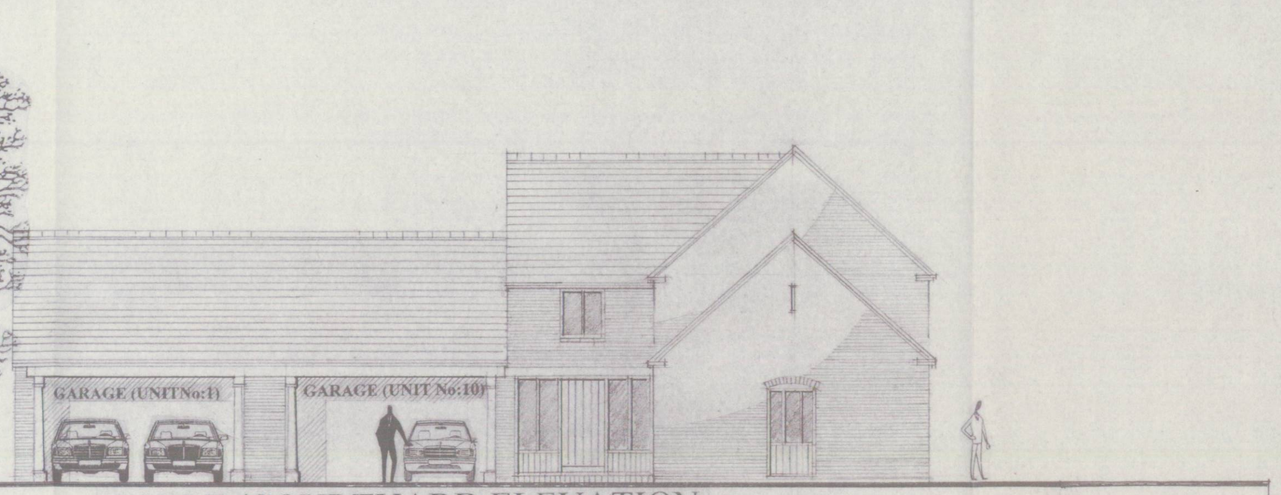

GABLE /COURTYARD ELEVATION
(west) 1:100.

DEVELOPMENT SERVICES
21 JAN 2010
RECEIVED

CLIENT:
Mr.T.Chapman.

PROJECT:
Proposed Residential Development.
Home Farm
Groby.
Leicestershire.

DRAWING TITLE:
Proposed Elevations:-
New Build – Unit No:10.

SCALE:1/100. DATE:July'09.
DRWG.No:HMD/PD/0167/10.
C copyright HMD/2009.

HOUSEMARTIN
DESIGNS



TEL/FAX: (0044) 1530 273367