

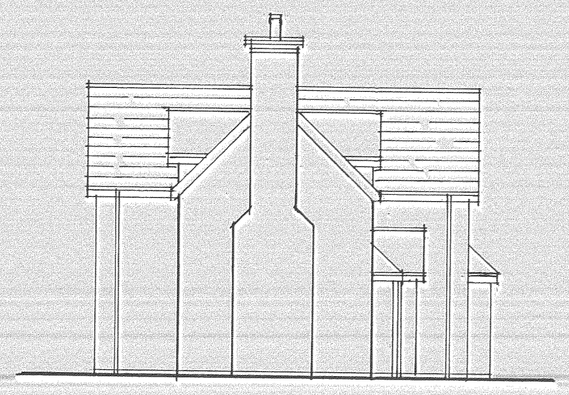



west elevation

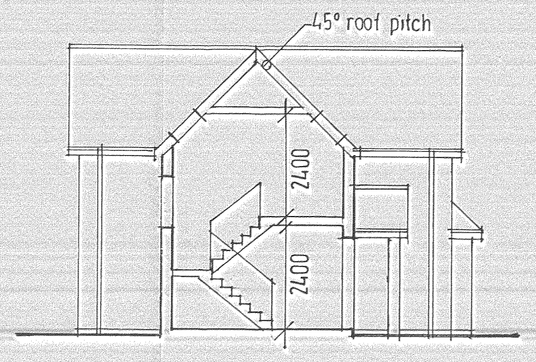


section x-x

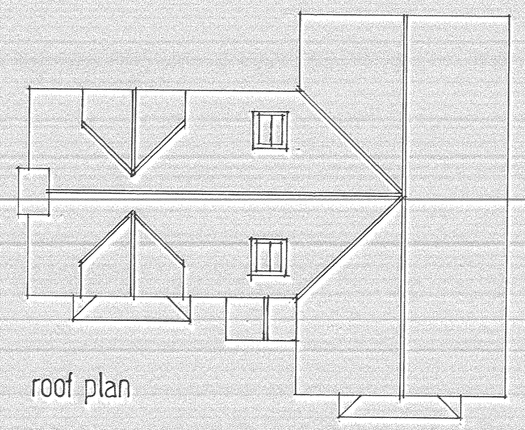


roof plan

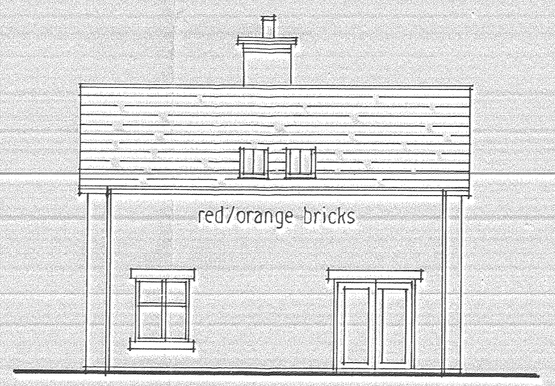


east elevation

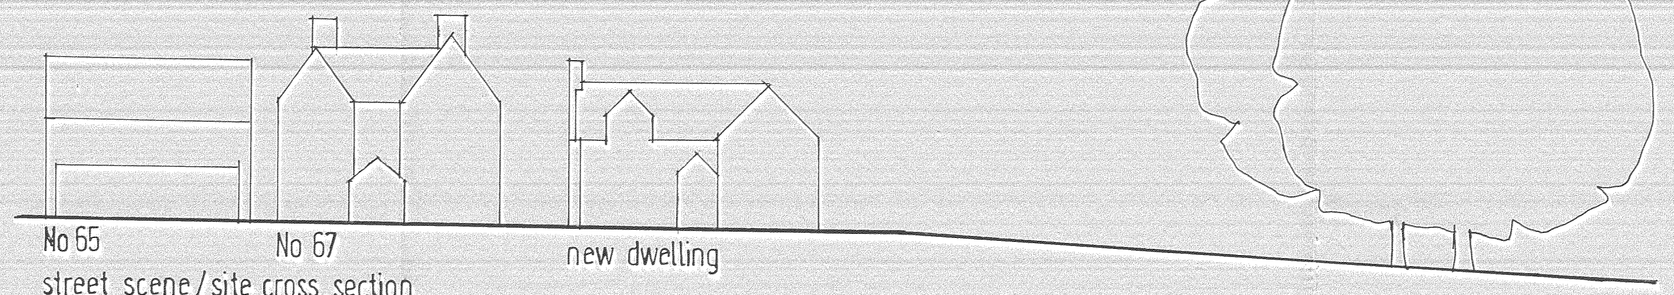


street scene / site cross section
1:200

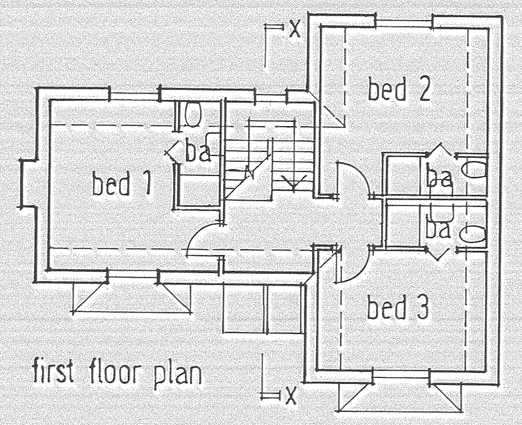

first floor plan

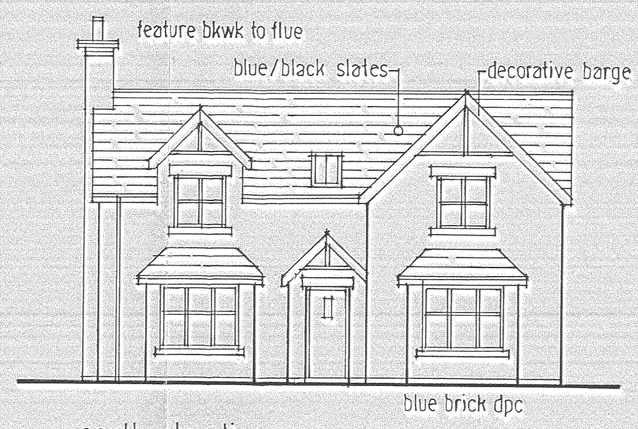

south elevation

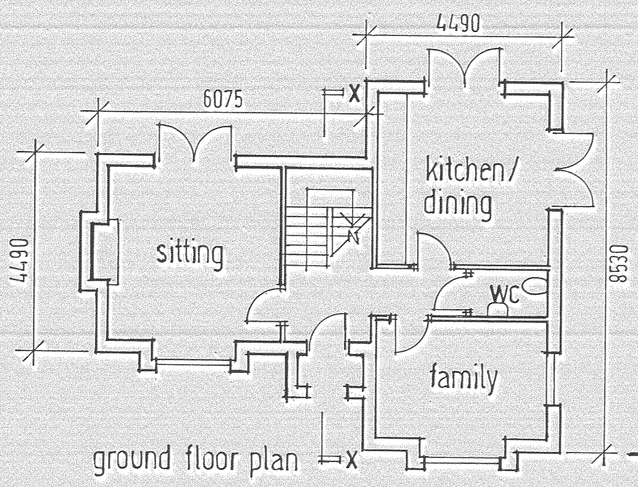

ground floor plan



north elevation



WORKING NEAR TREES
1 ground levels around trees to be maintained
2 no materials equipment or machinery to be placed within the root protection zone
3 any tree roots over 50mm diameter to remain unsevered
4 any services within root protection zone to be dug by hand
5 root protection zone to be fenced off with Heras fencing 1.8m high during the works

0 5 10 15

scale bar in metres at 1:100 scale

NOTES

No	Species	Girth
T1	Lime	950
T2	Sycamore	750
T3	Lime	650
T4	Sycamore	1150
T5	Lime	650
T6	Sycamore	1050
T7	Sycamore	1050

Trees T1 to T7 inclusive are subject to TPO ref 0801/02/01 1973

128.21 indicates existing levels

indicates new trees

REVISIONS

A	Additional notes	29 6 11

NEW DWELLING AT
69 NEWBOLD ROAD
BARLESTONE
FOR MR & MRS A HOLDER

1:100 & 1:200 at A1 21 6 11

db
David F Barnes Dip Arch RIBA
14 Pyeharps Road Burbage LE10 2JE
Telephone 01455 633410

B11/02/P01A