

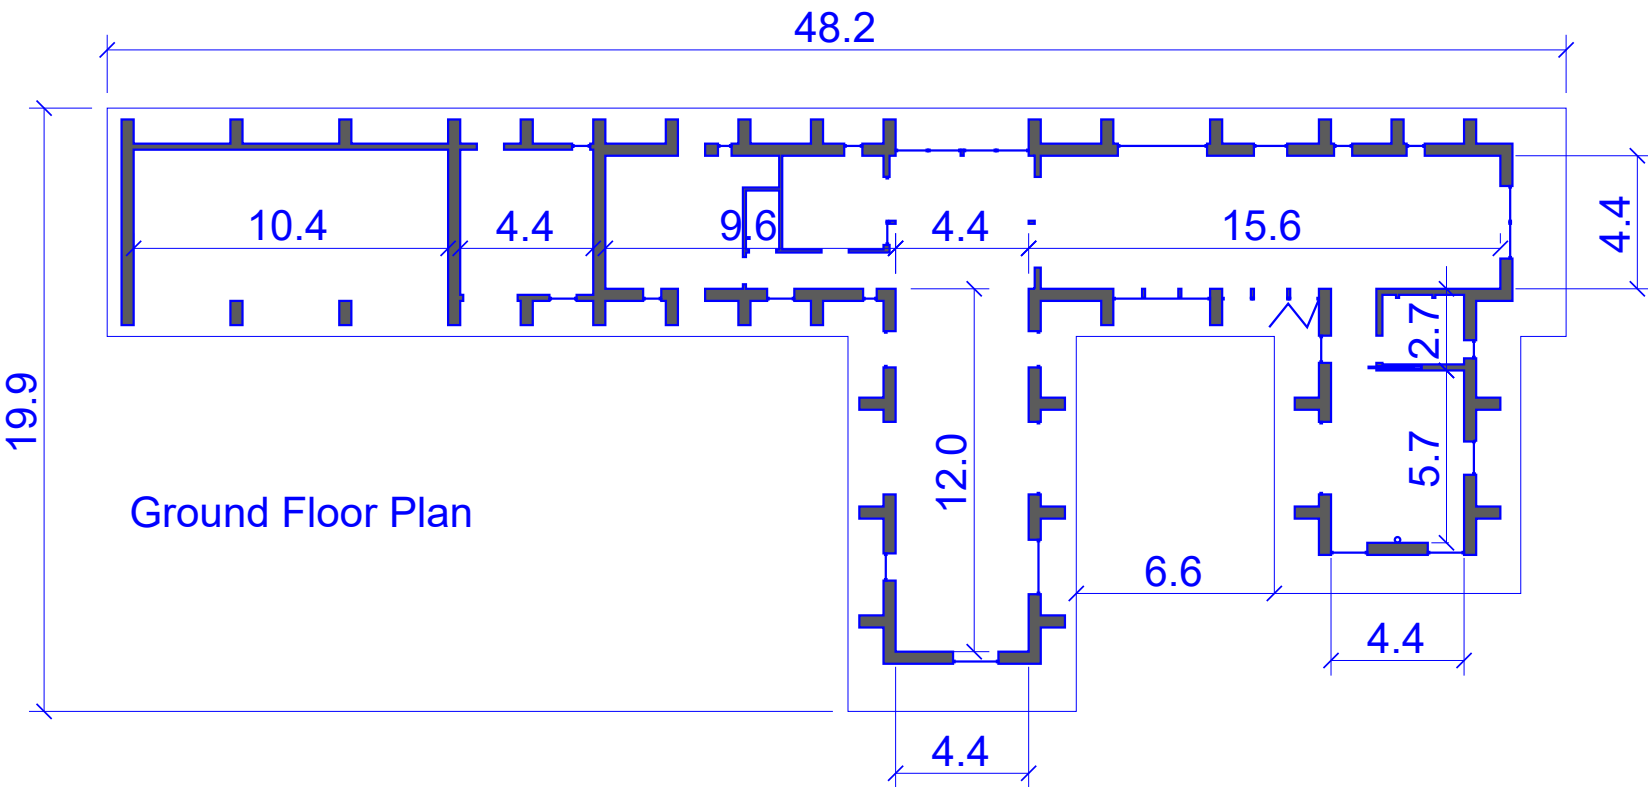
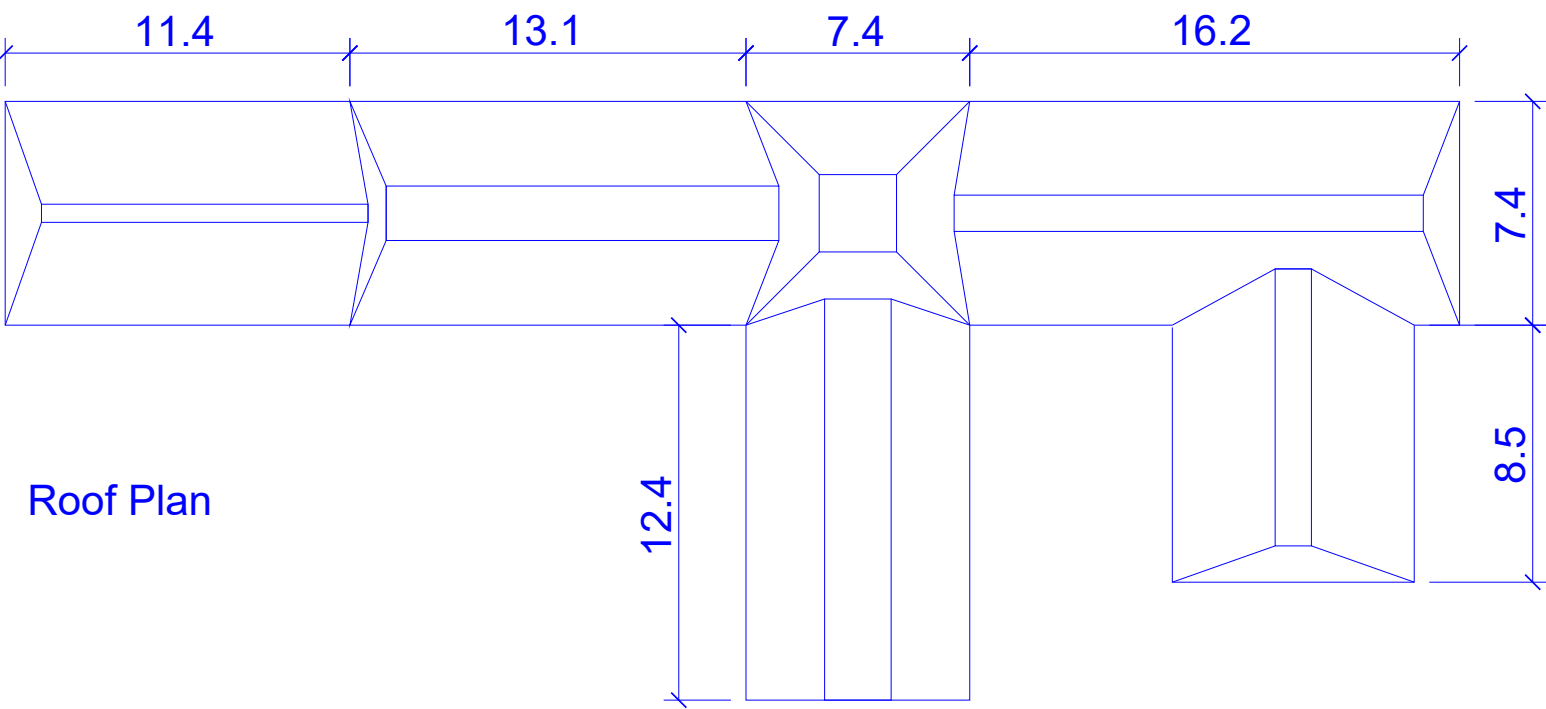


Stage 2 Design

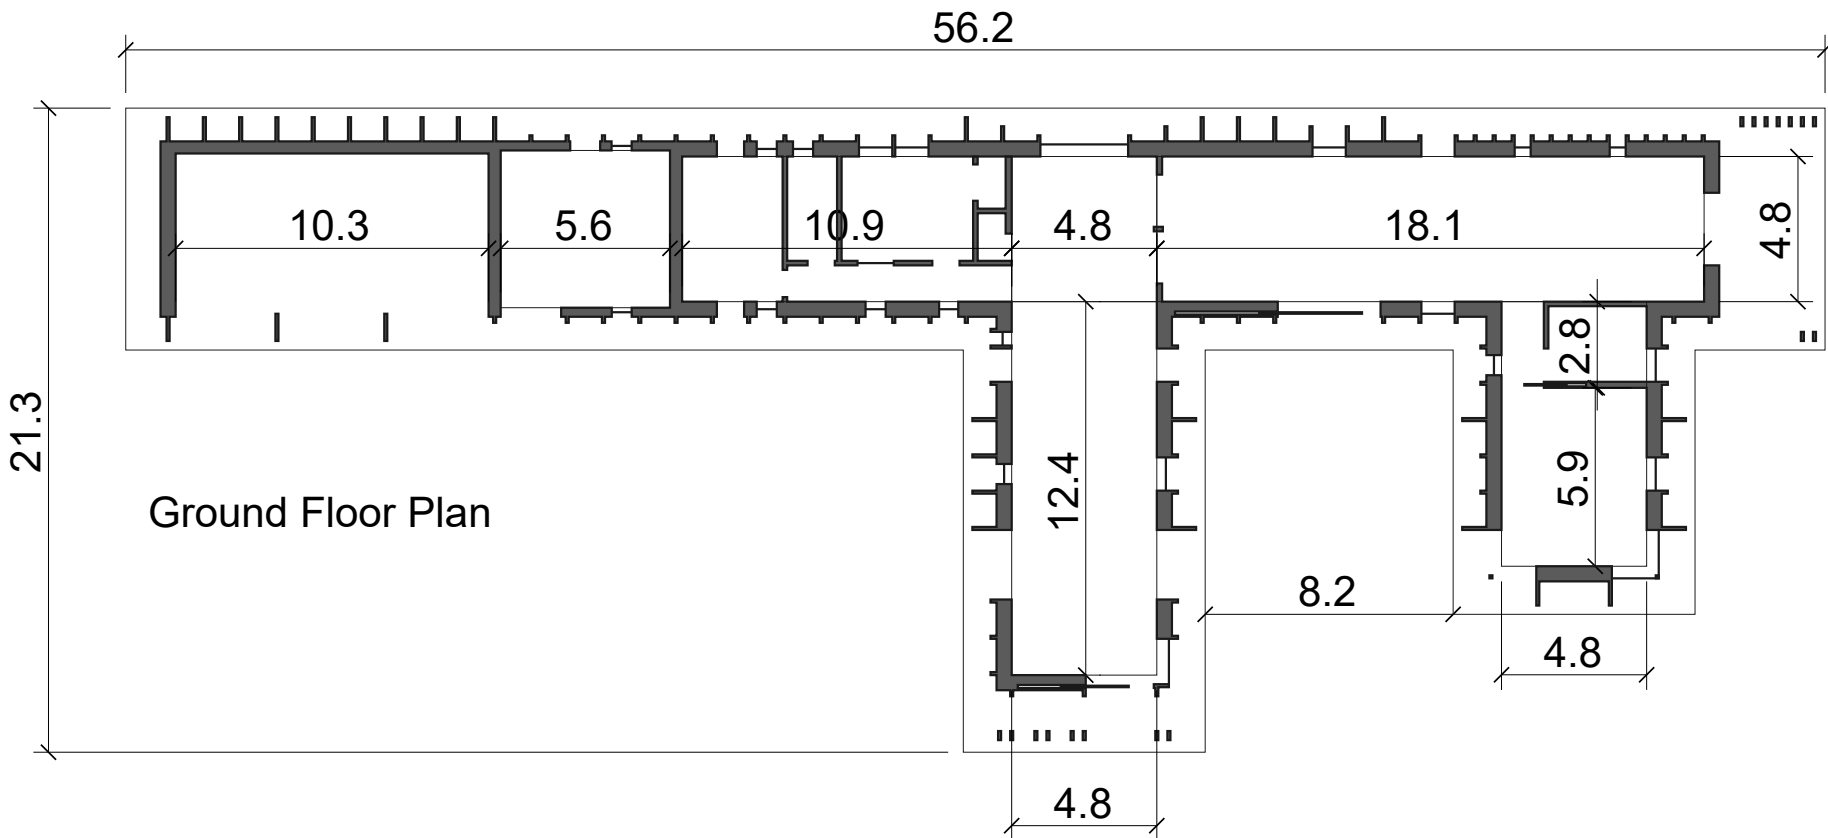

Stage 3 Design

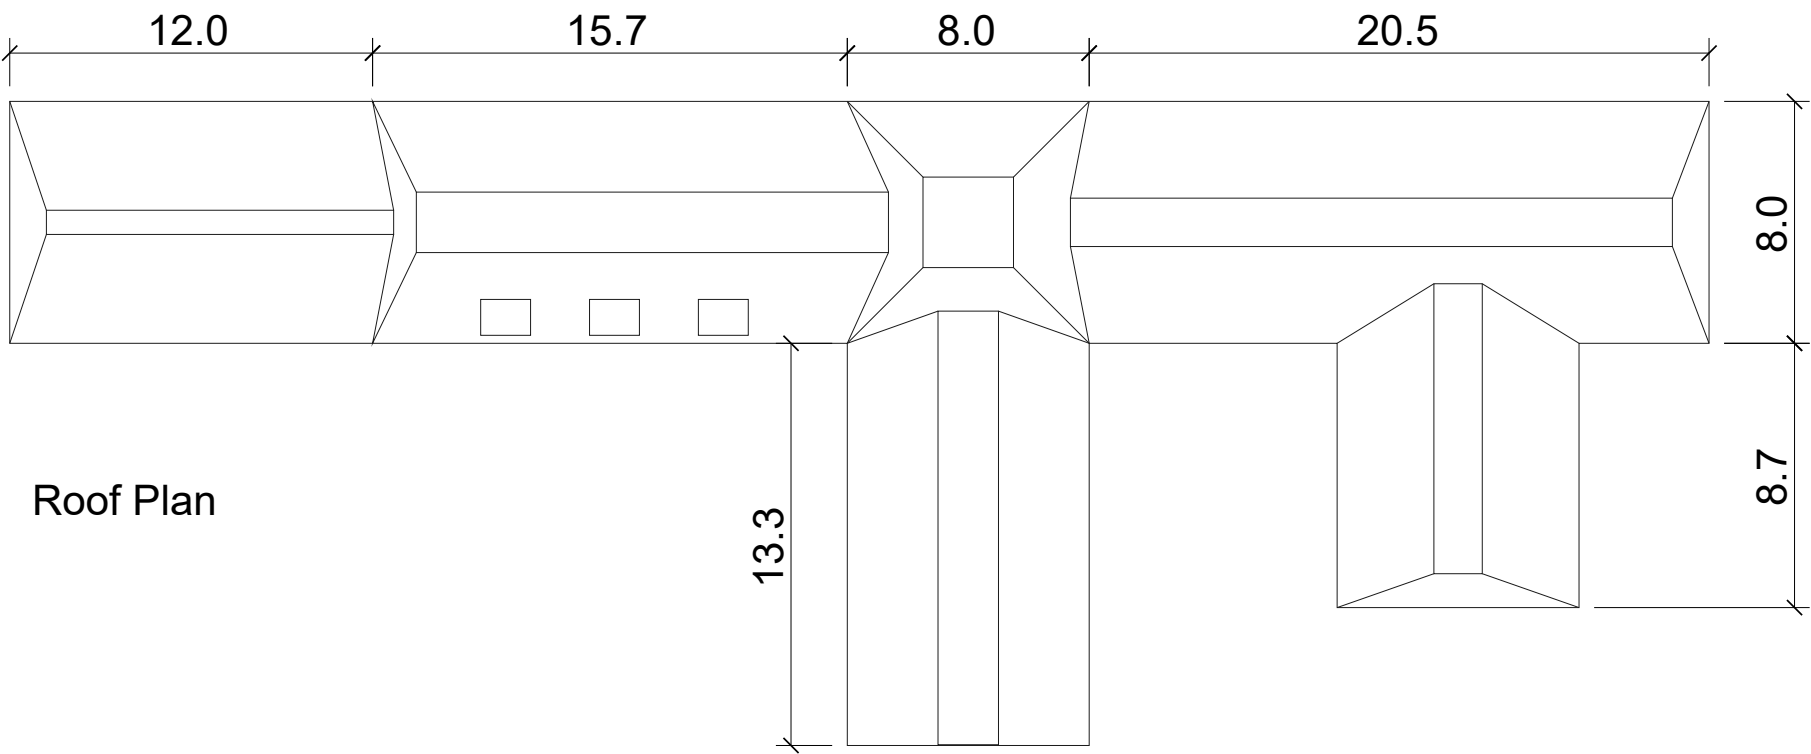

PLANNING

Key	
Dimensions in meters unless otherwise stated	

Rev	Date	Description	Drwn	Chkd
A	06/12/23	Preliminary	TB	--

Rev	Date	Description	Drwn	Chkd

- Contractors should not scale from this drawing. Use figured dimensions only.				
- Any discrepancies shall be brought to the attention of Studio Bark for resolution.				
- These drawings are for planning purposes and should not be used for construction.				
- Structural and services information shown is indicative only. Refer to consultants' drawings for details and setting out.				
- Copyright notice: Studio Bark owns the copyright of these drawings which must not be reproduced in whole or part without the written permission of Studio Bark.				

A247 - Breach House

Comparative Plan Diagrams						
Drawn	Checked	Date	Scale	Job Ref	Drawing Number	Rev
TB	-	DEC 23	1:250 @ A2	A247	1204	A