





Existing : Block Plan scale 1:500

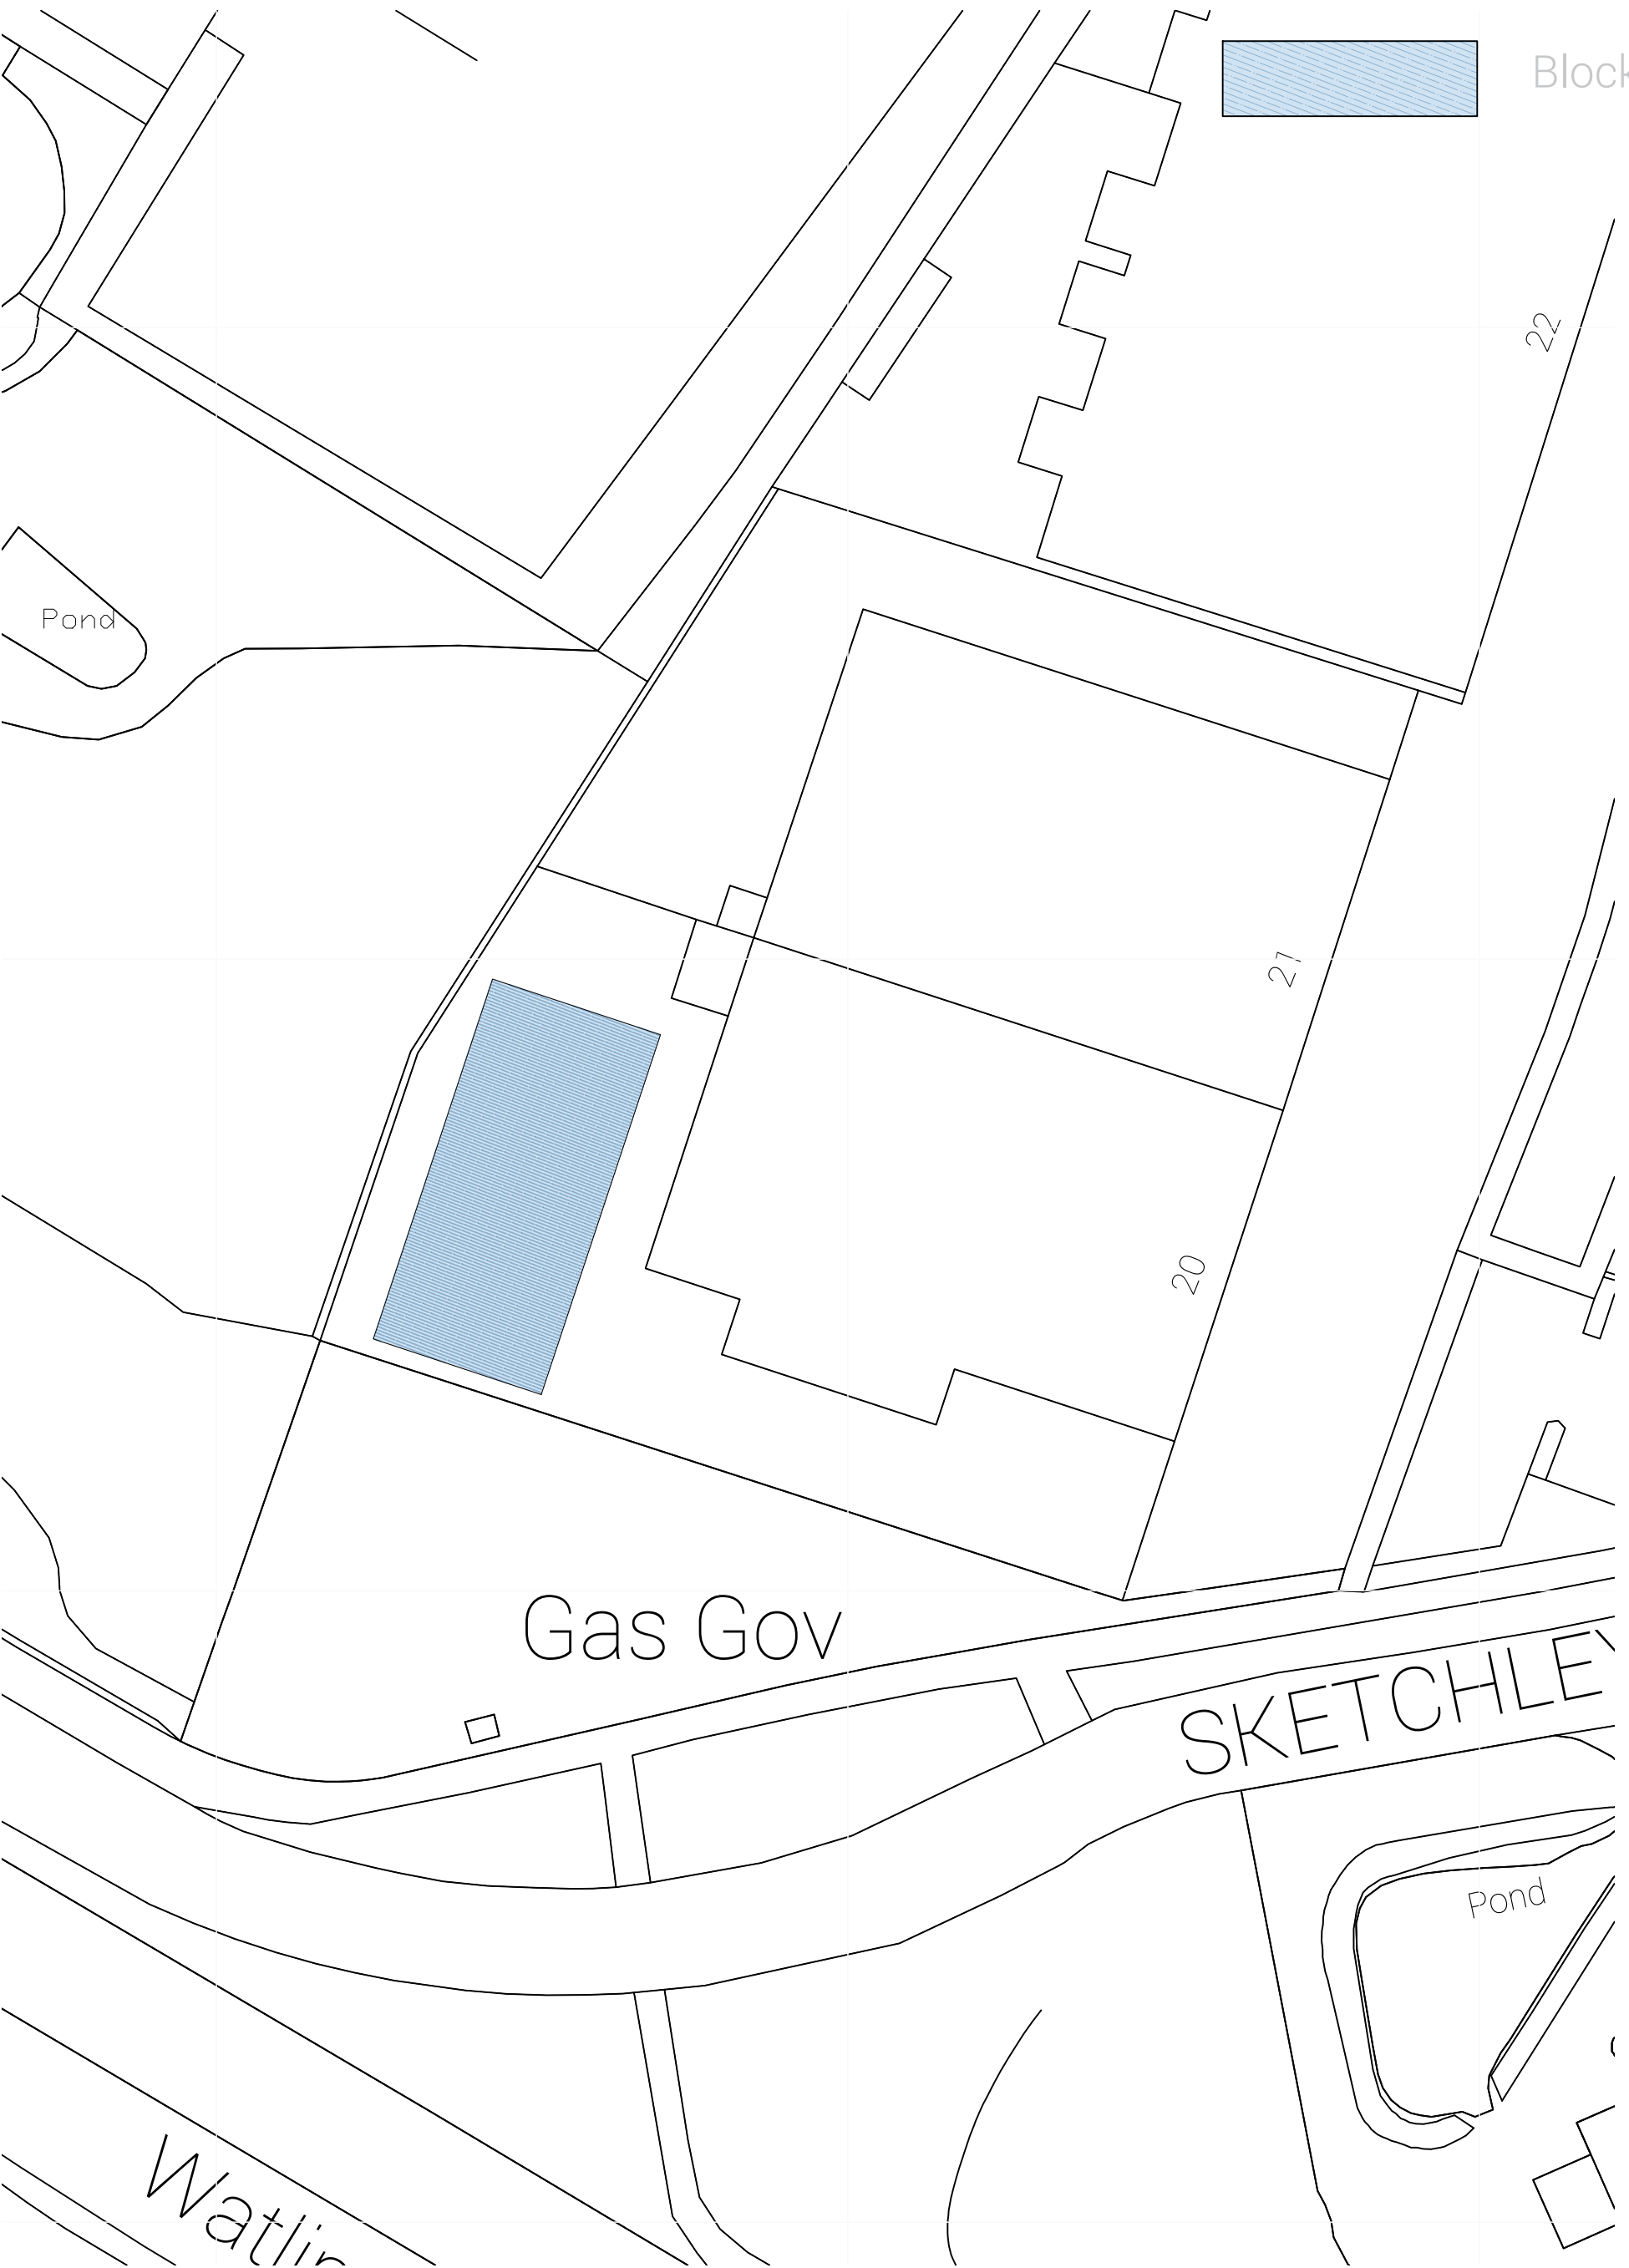

Proposed : Block Plan scale 1:500

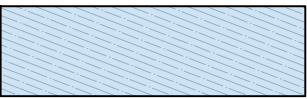

Block plan proposed

Rev.	Date.	Details
Client:	A1 Motors	
Project:	Unit 20 Waterfield Way, Sketchley Meadows, Hinckley, LE10 3ER	
Drawing Title:	Existing and Proposed Block Plans	



Fisher German LLP, The Estates Office
Norman Court, Ashby de la Zouch
Leicestershire, LE65 2UZ
Tel: 01530 412821
E-mail: ashby@fishergerman.co.uk

Scale Bar	1:500	North	
			
First Issued:	12.10.23	Revision Checked	12.10.23
Drawn:	EB	Checked	EB
Project Ref :	140555		A2
Drawing Ref:	EP01	Rev:	- Issue 01