
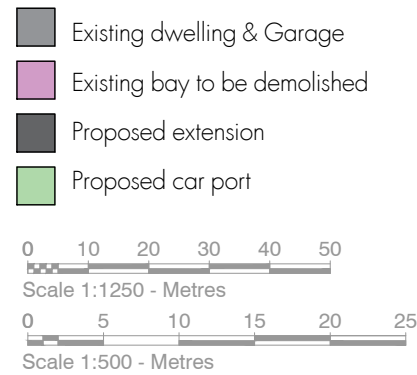


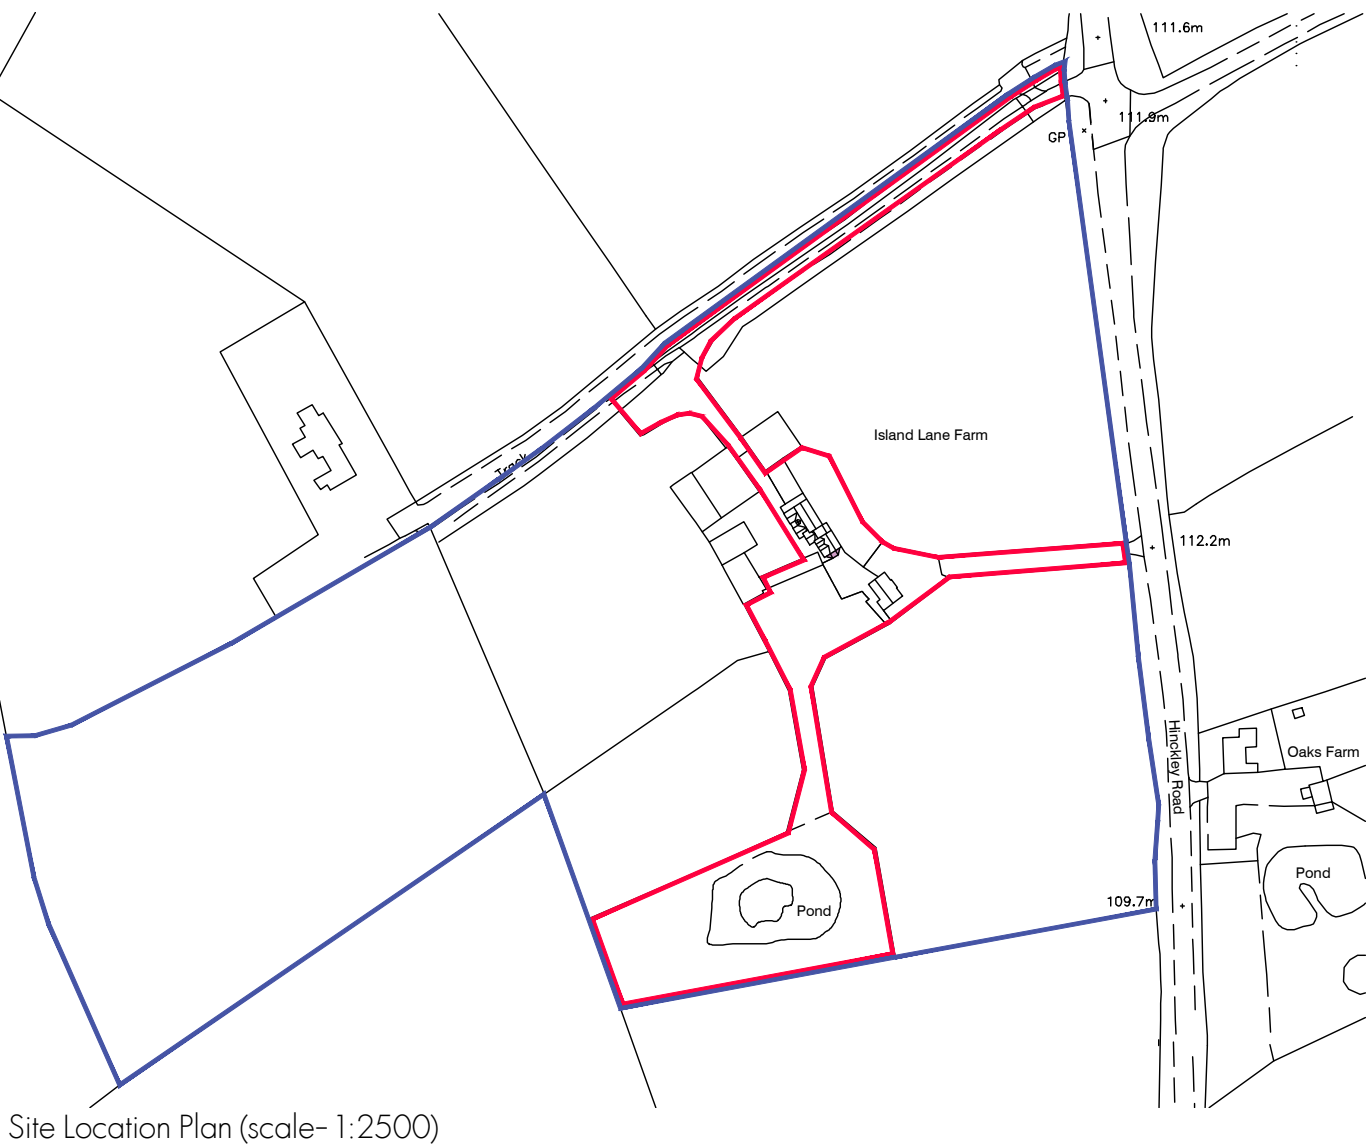

DISCLAIMER NOTES
DRAWING SUBJECT TO FOLLOWING CONDITIONS:

- SITE LEVEL SURVEY
- CONFIRMATION OF LEGAL BOUNDARY & EASEMENTS
- GROUND INVESTIGATION BY OTHERS
- STATUTORY AUTHORITY SERVICES INVESTIGATION
- PLANNING AUTHORITY COMMENTS/APPROVAL
- HIGHWAY AUTHORITY COMMENTS/APPROVAL
- CONSERVATION OFFICER COMMENTS/APPROVAL
- BUILDING CONTROL OFFICER COMMENTS/APPROVAL
- FLOOD RISK ASSESSMENT
- PARTY WALL ACT 1996

RM James
Architectural Design and Technology

0116 286 6370
enquiries@rmjames.co.uk
www.rmjames.co.uk



CLIENT Mr Moylan Island Lane Farm Ashby Road Stapleton		
PROJECT Demolition of existing bay and erection of single storey extension. Proposed Car Port adjacent to Garage		
DRAWING Location & block plans		
SCALE 1:100 @ A3		DATE Nov 2023
STATUS Planning		
PROJECT No 23-389	DRAWING No PL01	REVISION A