
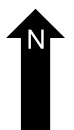
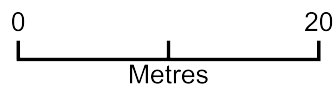


# Unit 5 Carr House

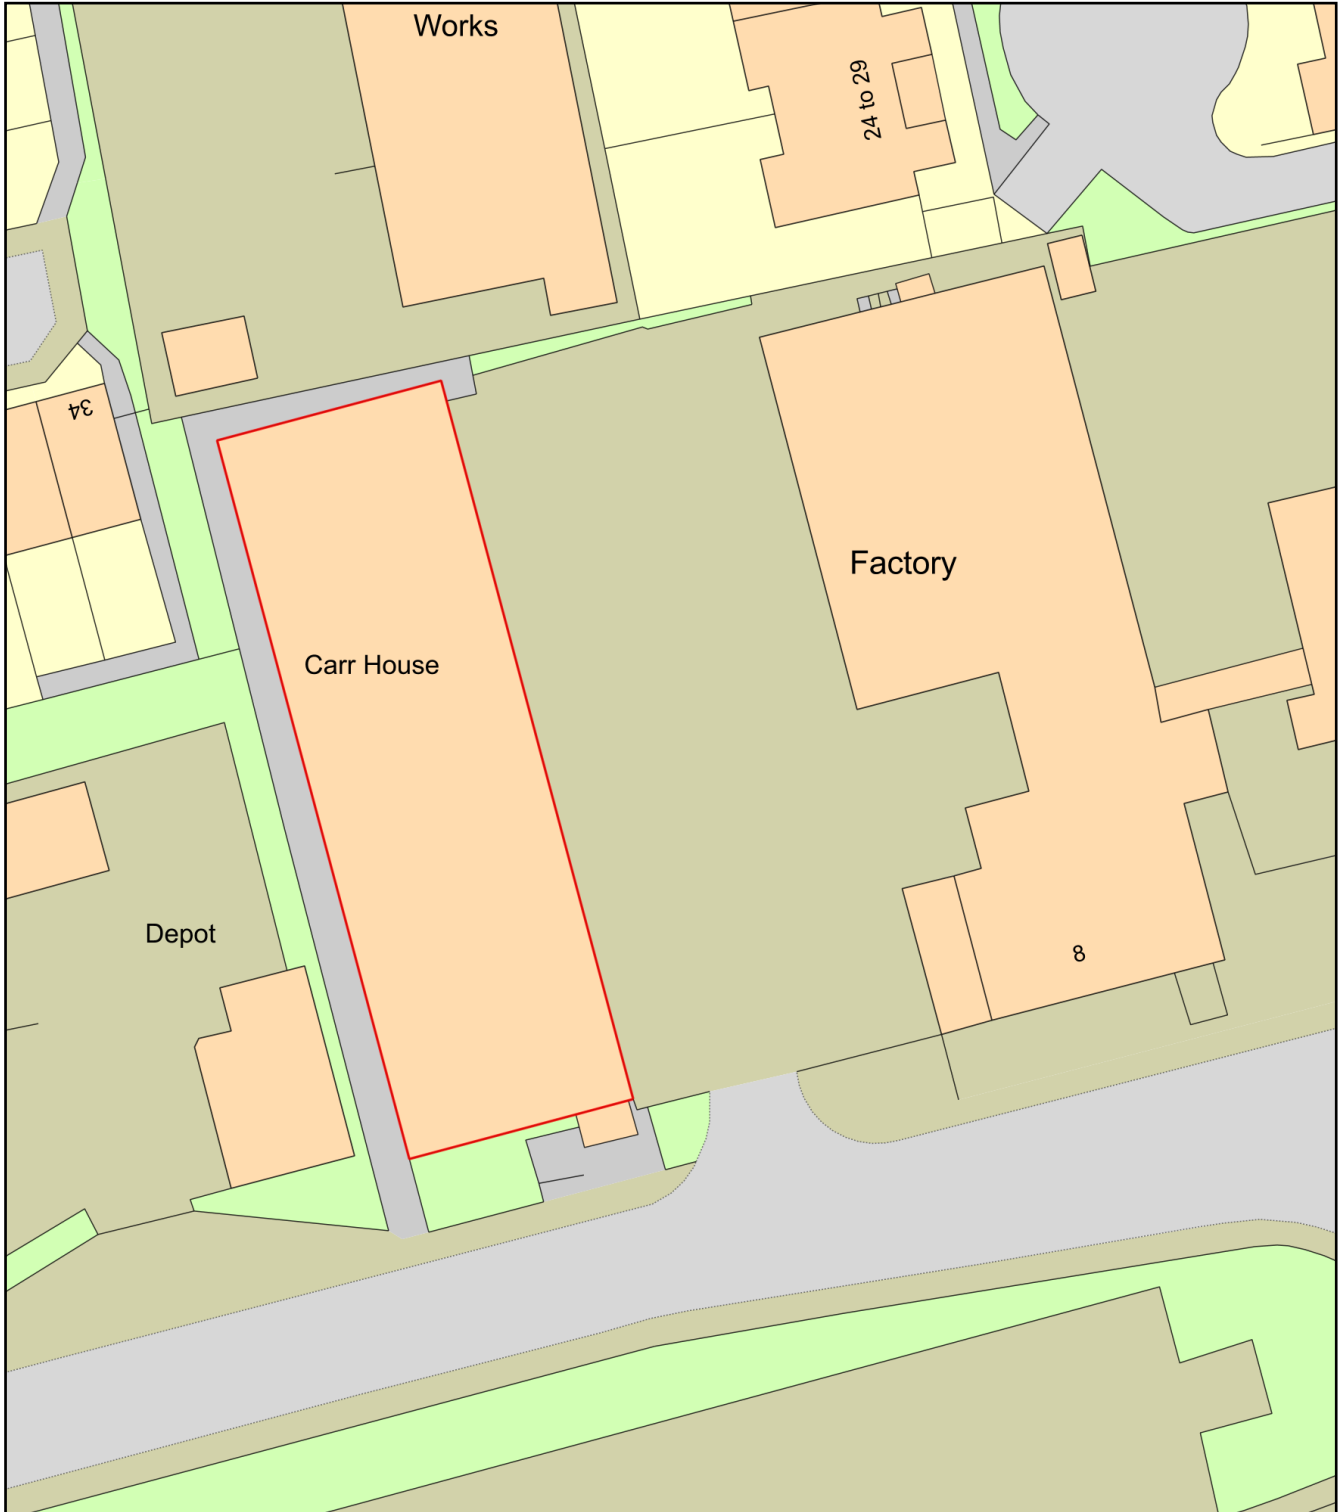

Plan Produced for: Karen Wicks

Date Produced: 08 Dec 2023

Plan Reference Number: TQRQM23342121601287

Scale: 1:500 @ A4