


Proposed Boundary Treatments Plan

- Proposed Hedge
- Proposed 1.8m Brick Wall
- Proposed 1.8m Fence
- Proposed Timber Gate

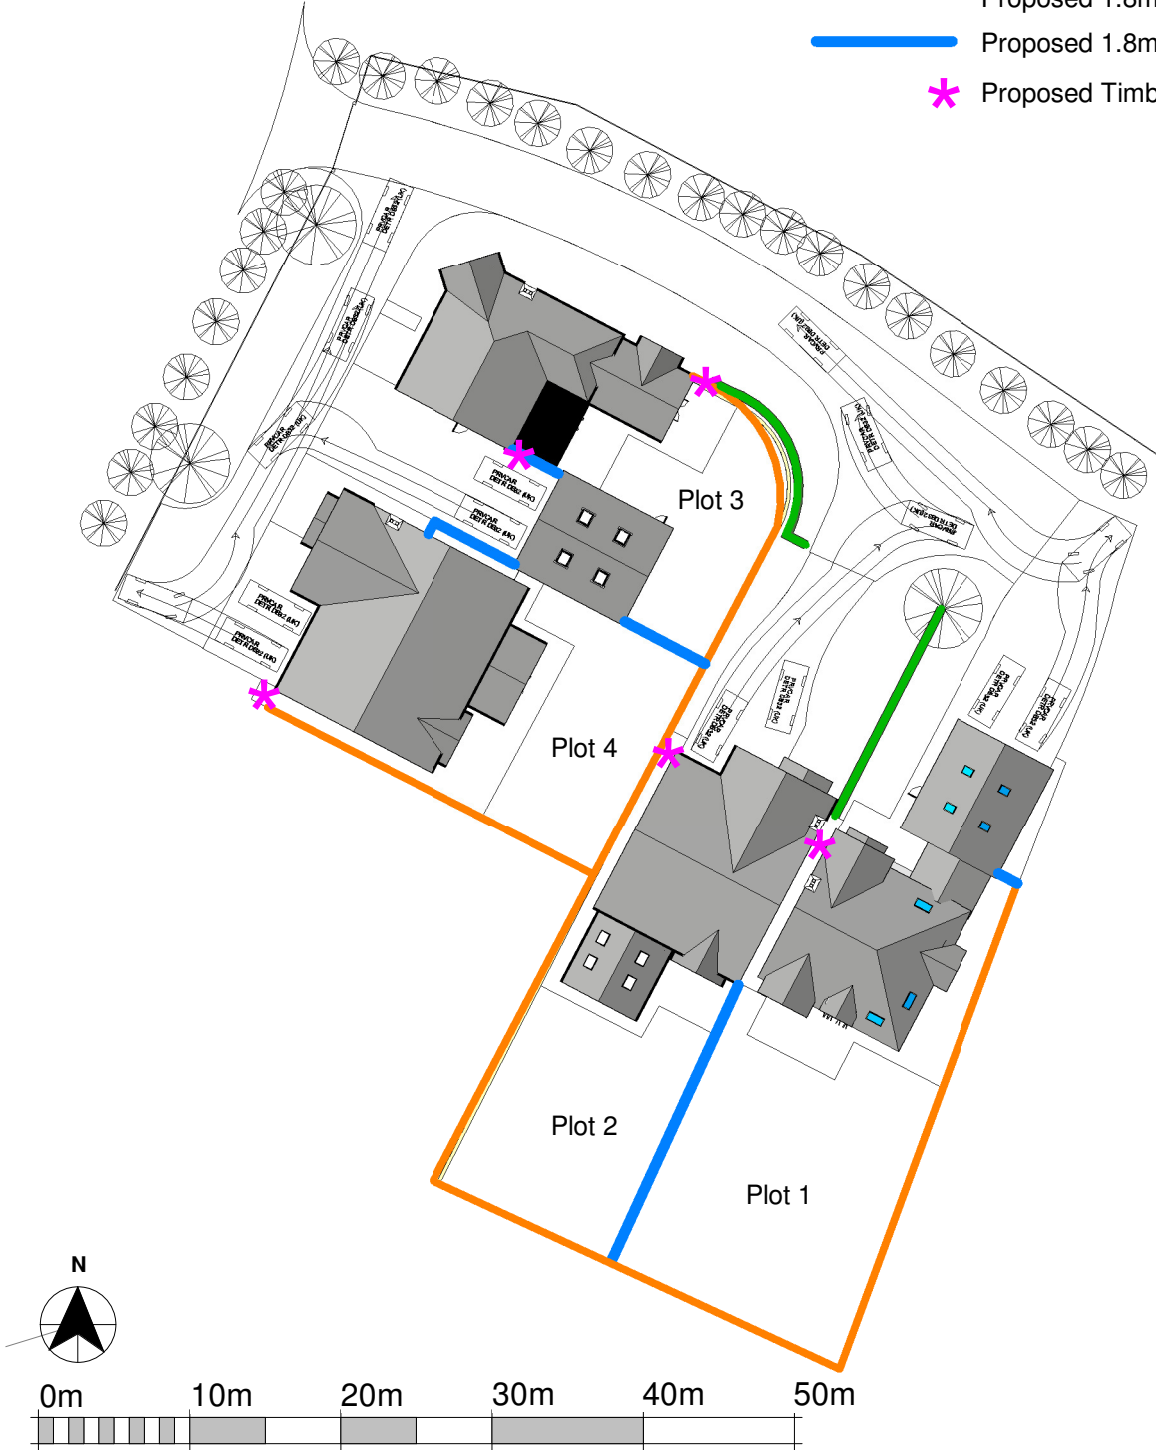

SCALE 1:500 @ A4

Client Tony Morris Builders				hayward ARCHITECTS LTD	
Project Proposed Development Ashby Road Stapleton		Scale 1:500	Sheet A4		
Drawing Boundary Treatments		Date April 2023	Author MO	Checked by JET	Job No. 23 07 Drawing No. PL 04
THE COPYRIGHT OF THIS DRAWING IS VESTED IN HAYWARD ARCHITECTS LTD. REPRODUCTION IN ANY FORM, EITHER IN WHOLE OR IN PART IS FORBIDDEN WITHOUT THE PRIOR WRITTEN PERMISSION OF THE COPYRIGHT HOLDER. DO NOT SCALE FROM DRAWINGS AND ONLY FIGURED DIMENSIONS ARE TO BE USED				Drawing Status Planning Submission	

19 Station Road
Hinckley
Leicestershire
LE10 1AW

Tel: 01455 635 665
Fax: 01455 618 971
www.hayward-architects.co.uk