




front elevation

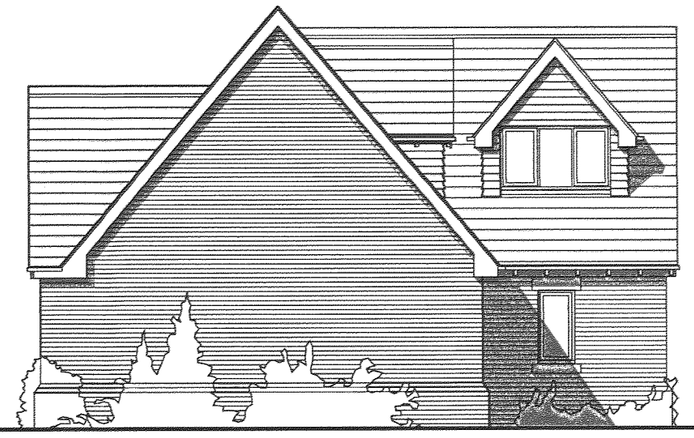

side elevation

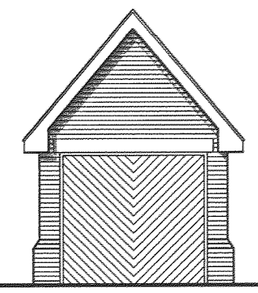

front elevation

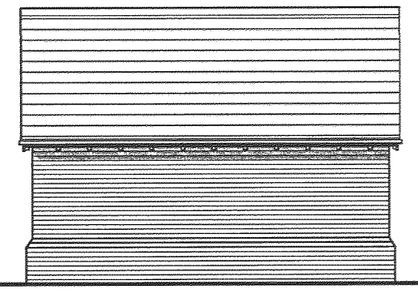


side elevation




rear elevation




side elevation

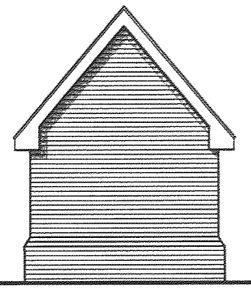


rear elevation

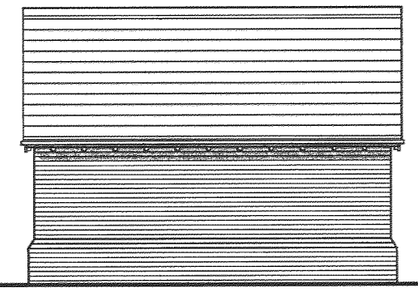

side elevation

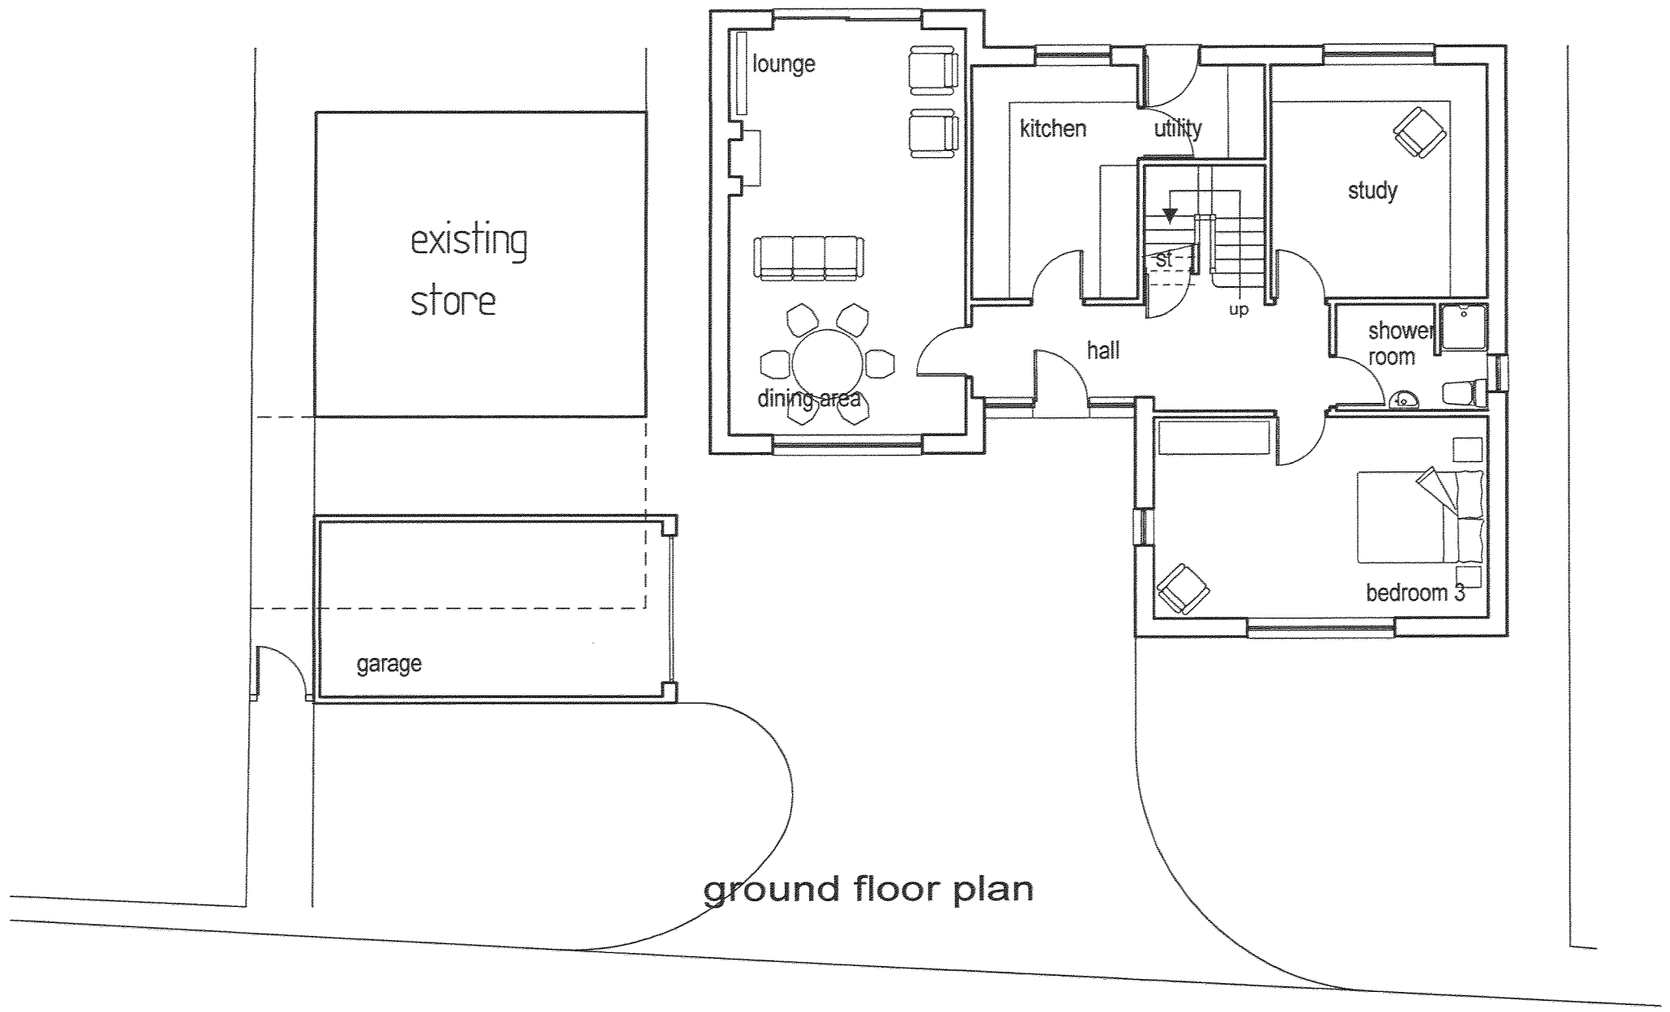

ground floor plan

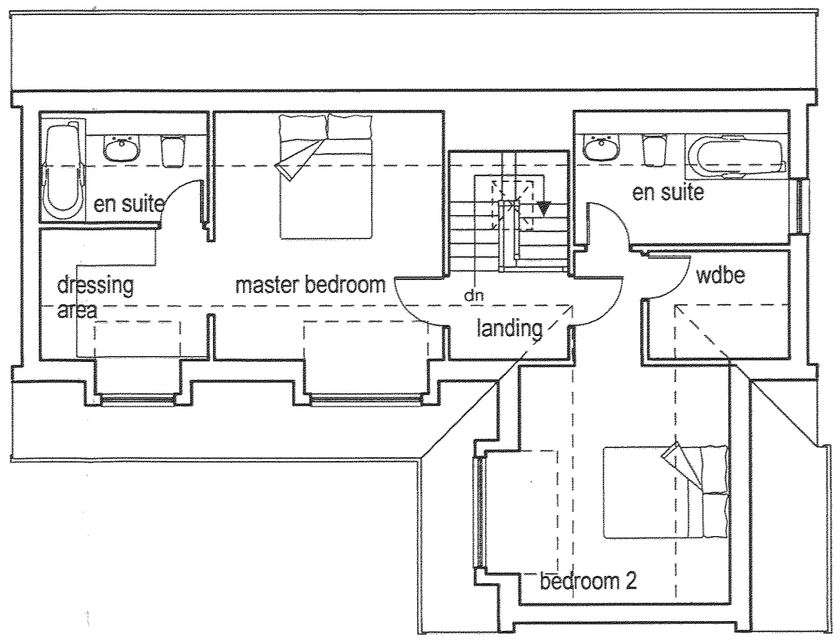

first floor plan

DEVELOPMENT
SERVICES
08 JUL 2013
RECEIVED

Revision A - Amendments Via Client & Elevations Added - August

SAVAGE HAYWARD
ARCHITECTS
19 Station Rd Hinckley, Leicstershire, LE10 1AW, 01455 635665, FAX- 01455 618971

Client	Mr & Mrs B Jeffcote
Project	proposed dwelling r/o 69 Butt Lane, Hinckley
Drawing	project drawing

				Drawing No
Auth	JRH	Date	August 2006	03 A
Scale	1 : 100	Job No	06 117	

THIS DRAWING IS THE COPYRIGHT OF SAVAGE HAYWARD REPRODUCTION IN ANY FORM OF WHOLE OR PART IS FORBIDDEN WITHOUT PRIOR WRITTEN PERMISSION OF THE COPYRIGHT HOLDER
DO NOT SCALE FROM DRAWING AND ONLY FIGURE DIMENSIONS ARE TO BE USED