

Front Elevation

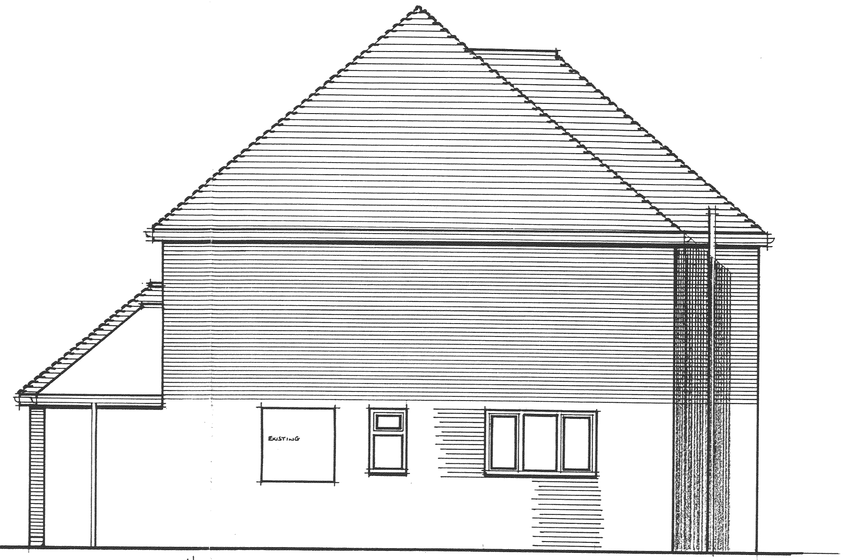

Side Elevation



Rear Elevation

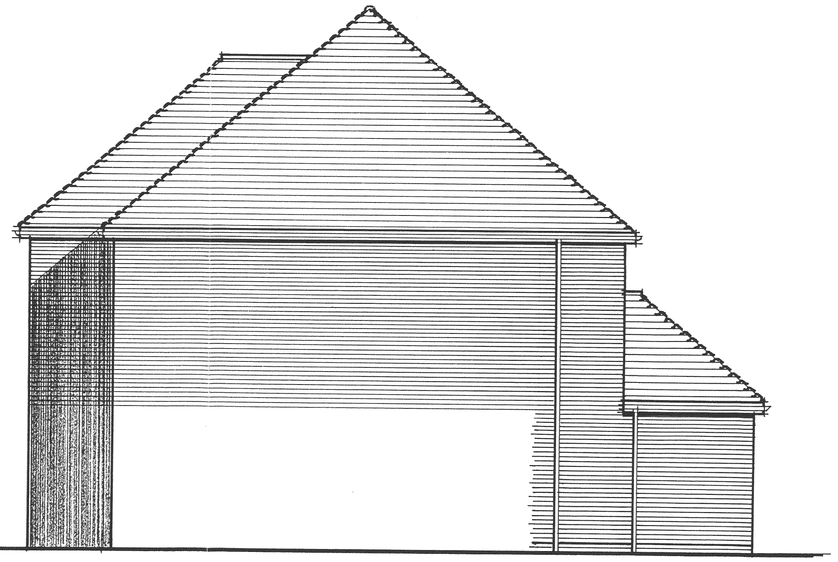

Side Elevation

DEVELOPMENT SERVICES
30 MAY 2008
RECEIVED

PROJECT
Extension And Alterations
18 Fox's Covert
Fenny Drayton CV13 6BG

DRAWING TITLE
Planning Application

Drawn MICHAEL CARROLL	Job No.	Drg No.
Date MAY 2008		3
Scale 1:50		

Do not scale

Copyright reserved