


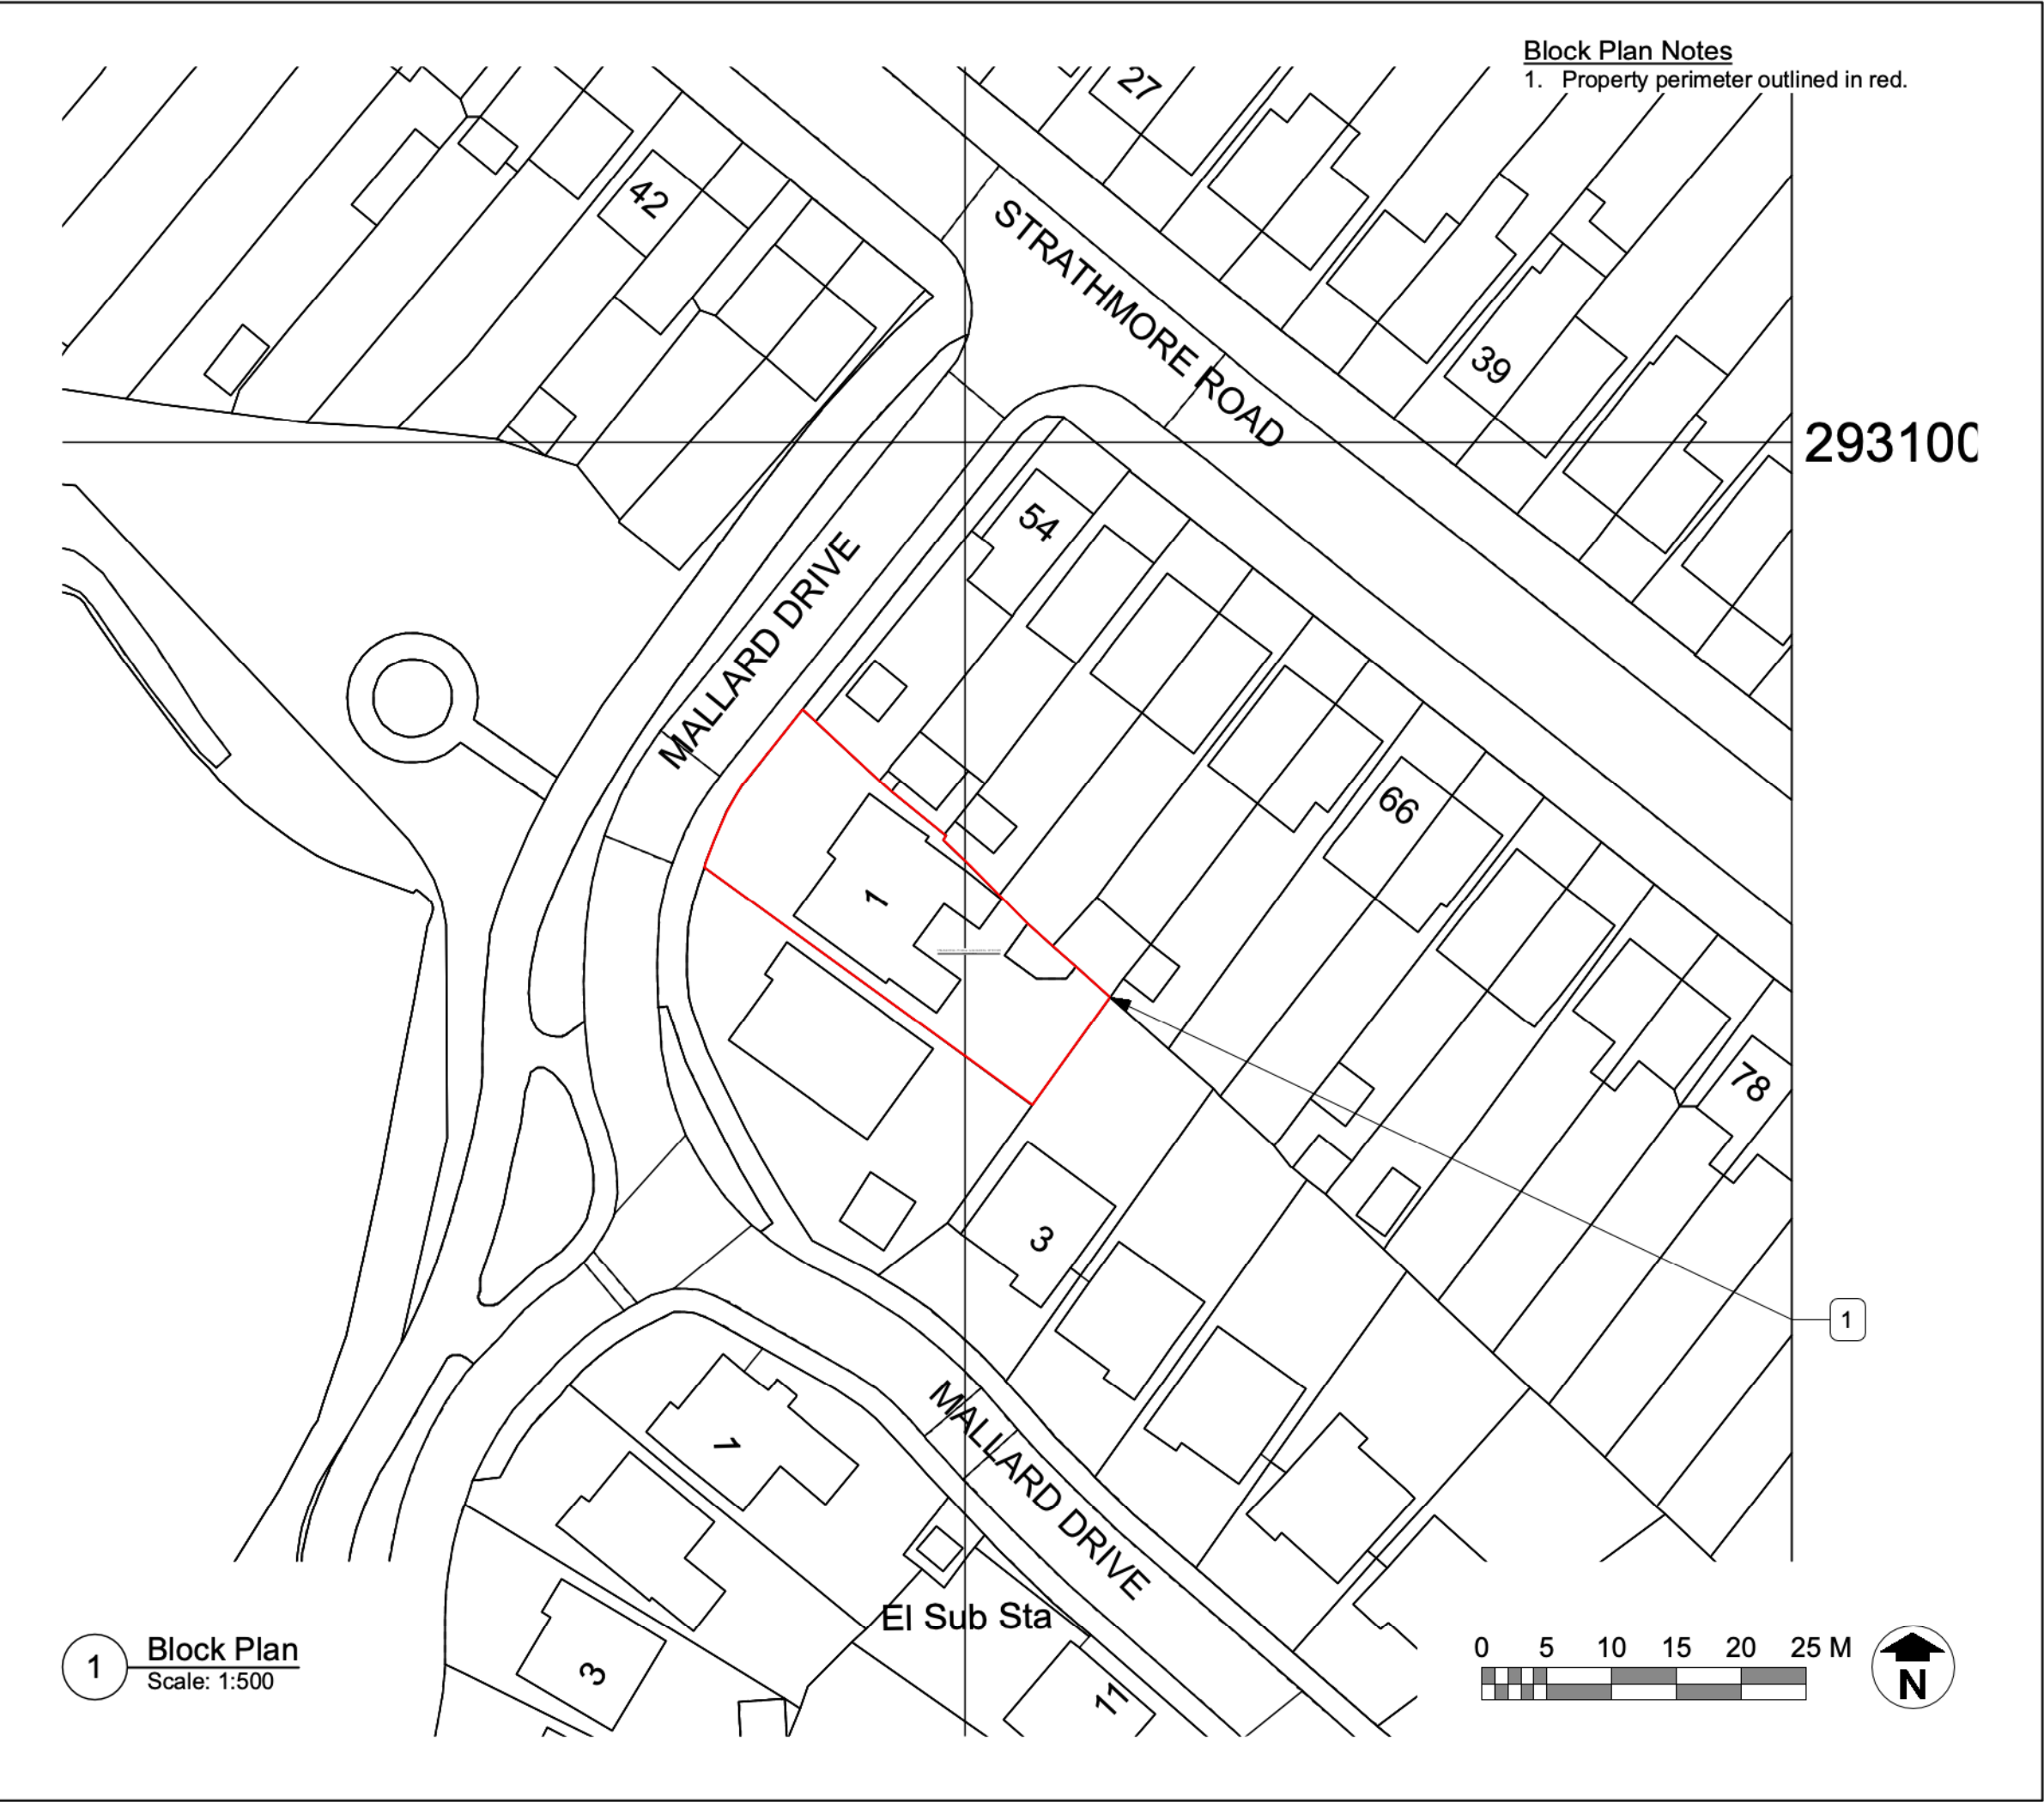

**THE
DESIGN SOCIAL**

134 Kirkby Road Barwell LE9 8FN UK
T: +44 (0)1455 446521 F: +44 (0)1455 446521
E: admin@thedesignsocial.com

GENERAL DRAWING NOTES

© This drawing is not to be shown to any Third Party unless agreed by The Design Social.

This drawing shows 'design intent' only.
It is the responsibility of the appointed contractor to finalise development, using specialists approved by The Design Social, & produce detailed working drawings.
ALL working drawings to be approved by The Design Social prior to manufacture.

REV.	DATE	NOTES	REV.	BY
------	------	-------	------	----

**THE
DESIGN SOCIAL**

Bini Babu				
1 Mallard Drive, Hinckley, LE10 0GN				
Block Plan				
AUTHOR	L.R.	DATE	26/02/2025	APPROVED
				B.B.
SCALE	1:500 @ A3	READ WITH	0395 (A) GA 001	
DRAWING No.	0395	(A)	GA	002
Project No.		Type	Asa	Number
DRAWING STATUS	Planning			