
NOTES:

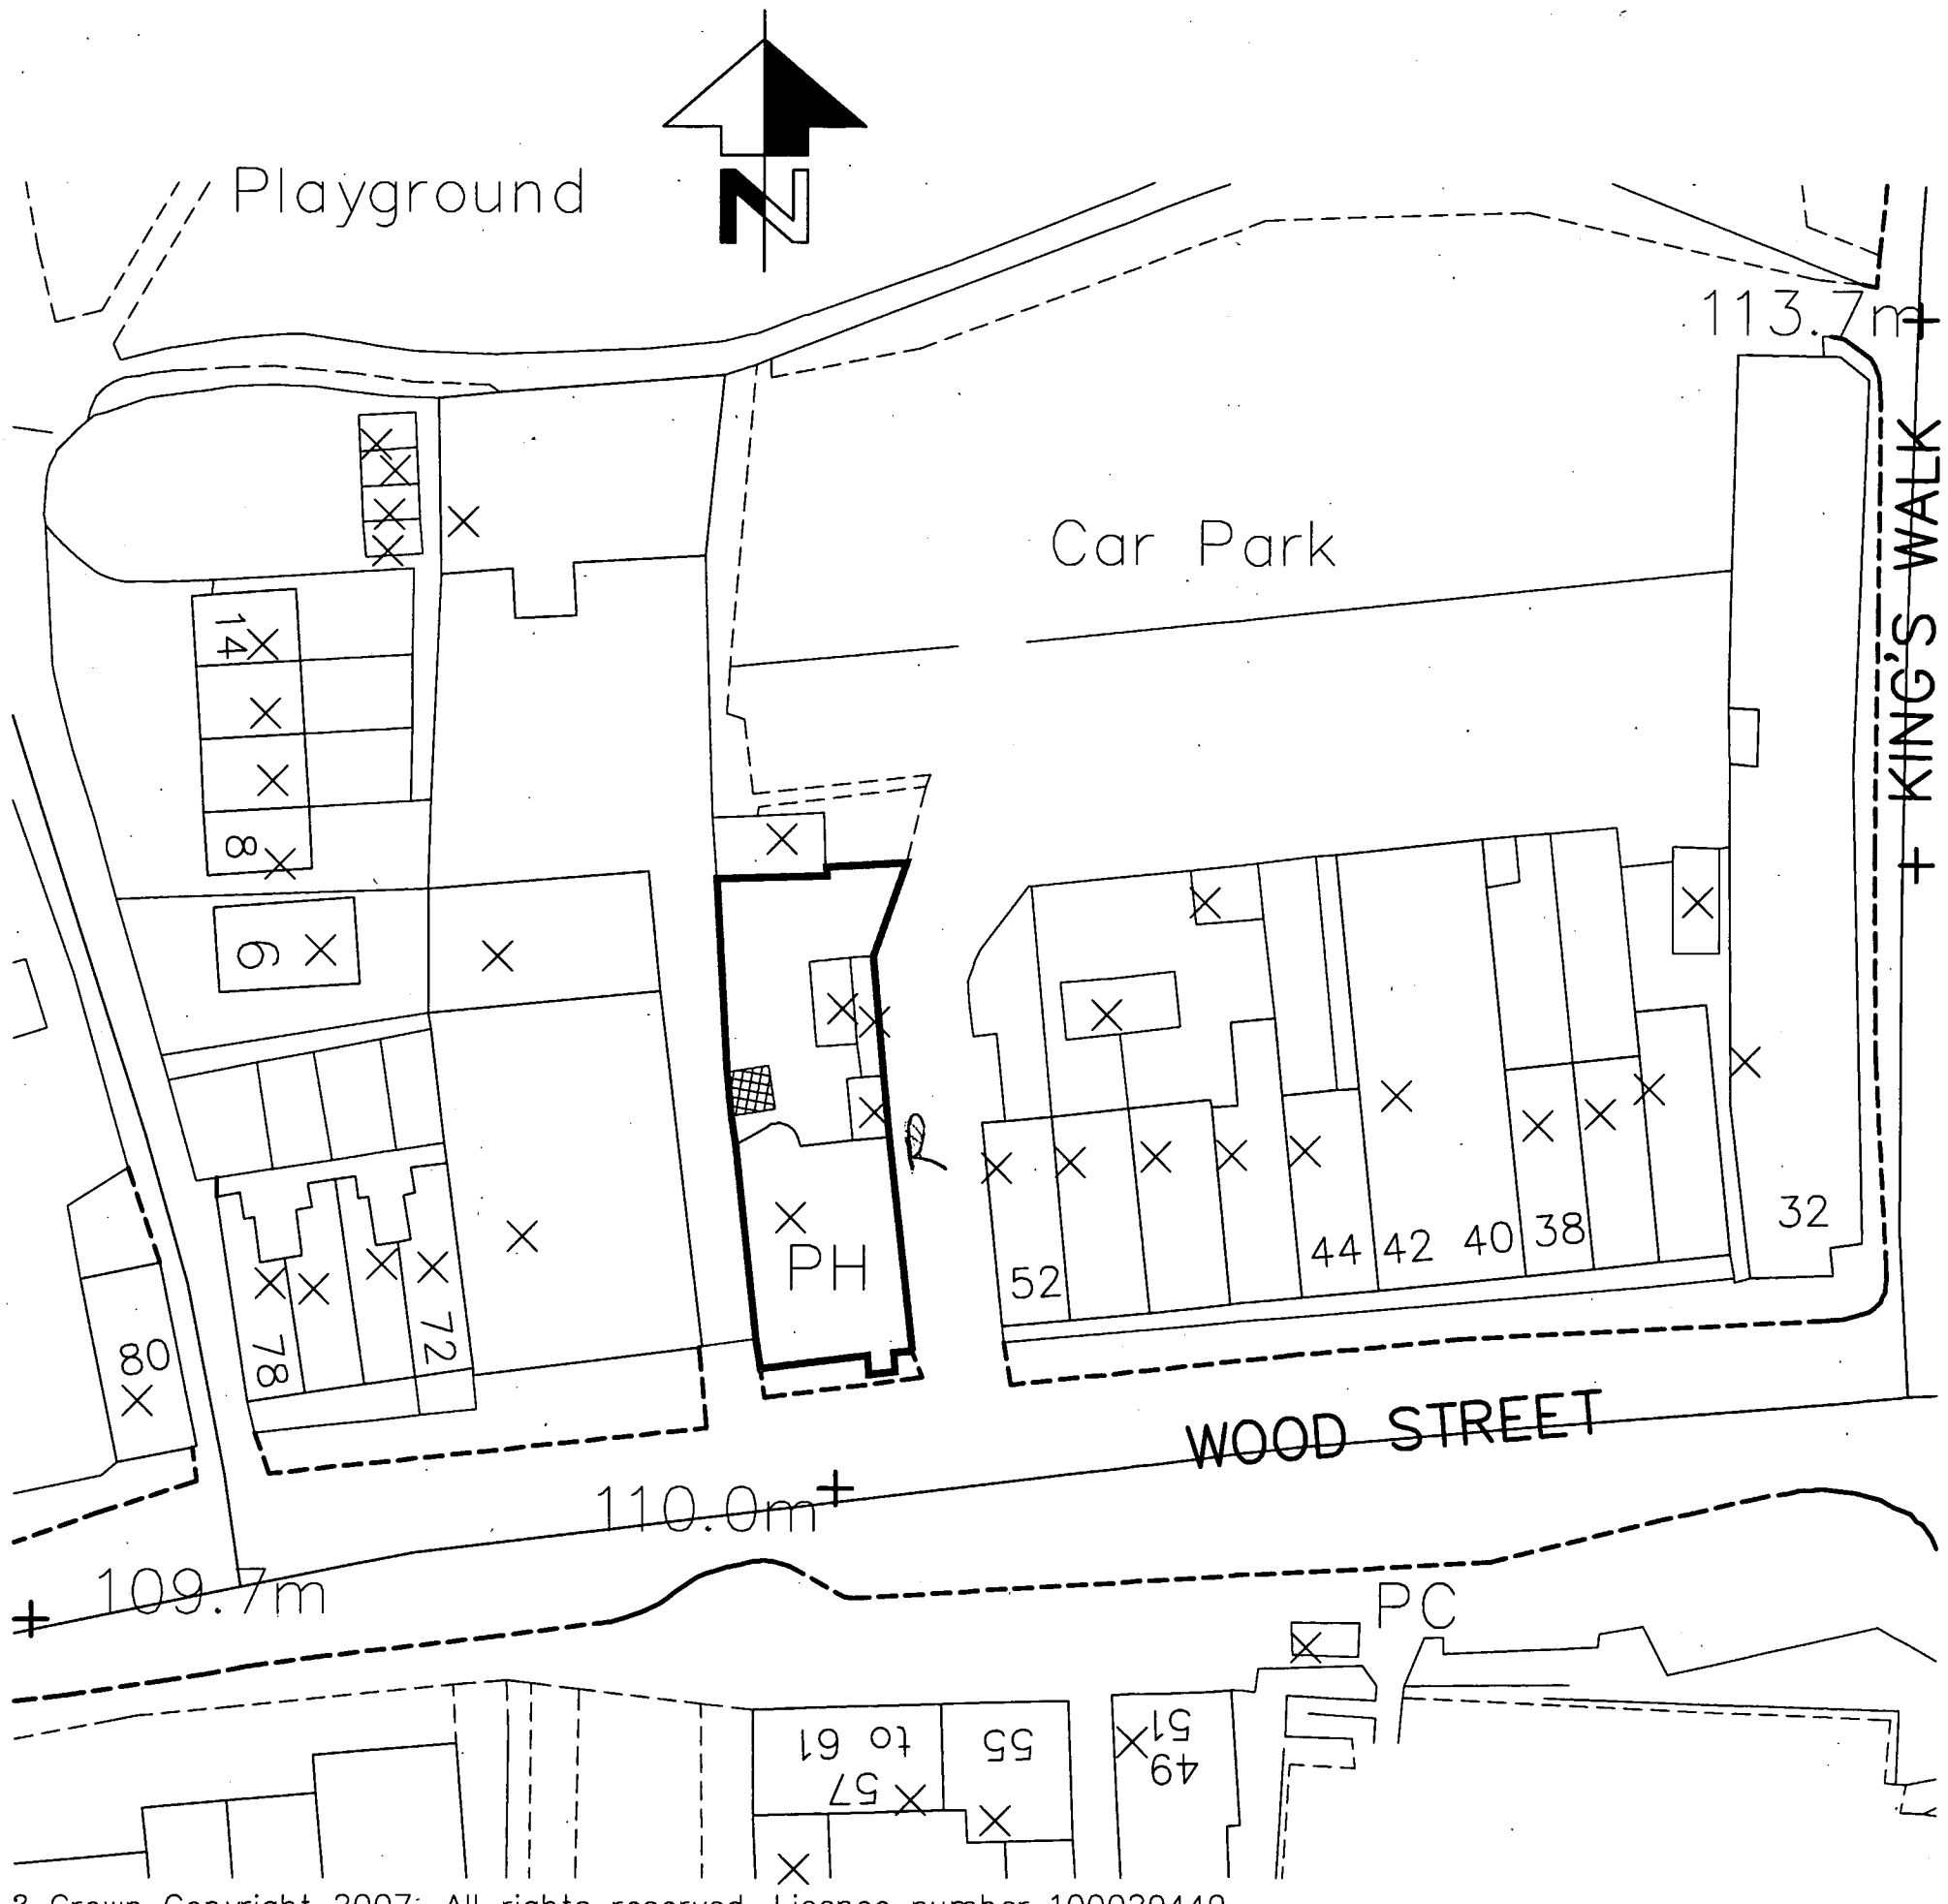

? Crown Copyright 2007. All rights reserved. Licence number 100020449

© This drawing is the property of Self Architects - Copyright reserved

20072329

Client
Punch Taverns

14 DEC 2007

Project
Lord Nelson
54 Wood Street
Earl Shilton
Leicester, LE9 7ND

Drawing
Block Plan

DEVELOPMENT SERVICES
27 DEC 2007
RECEIVED

self architects
Unit 11 South West Centre
Troutbeck Road. Sheffield S7 2QA
E-mail design@selfarchitects.co.uk
tel. 0114 250 8900
fax. 0114 255 8900

Drawn by	Date	Scale
PJ	Dec '07	1:500
Checked by	No.	Rev.
	3639–00–01	