LOCATION PLAN Scale 1:1250

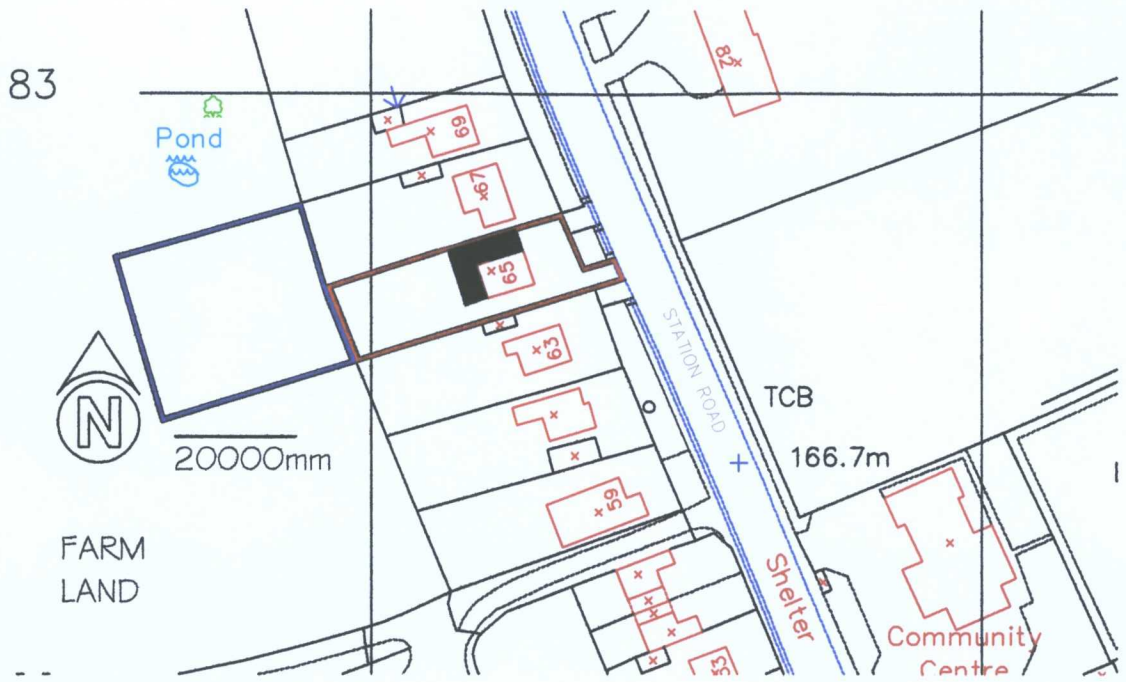

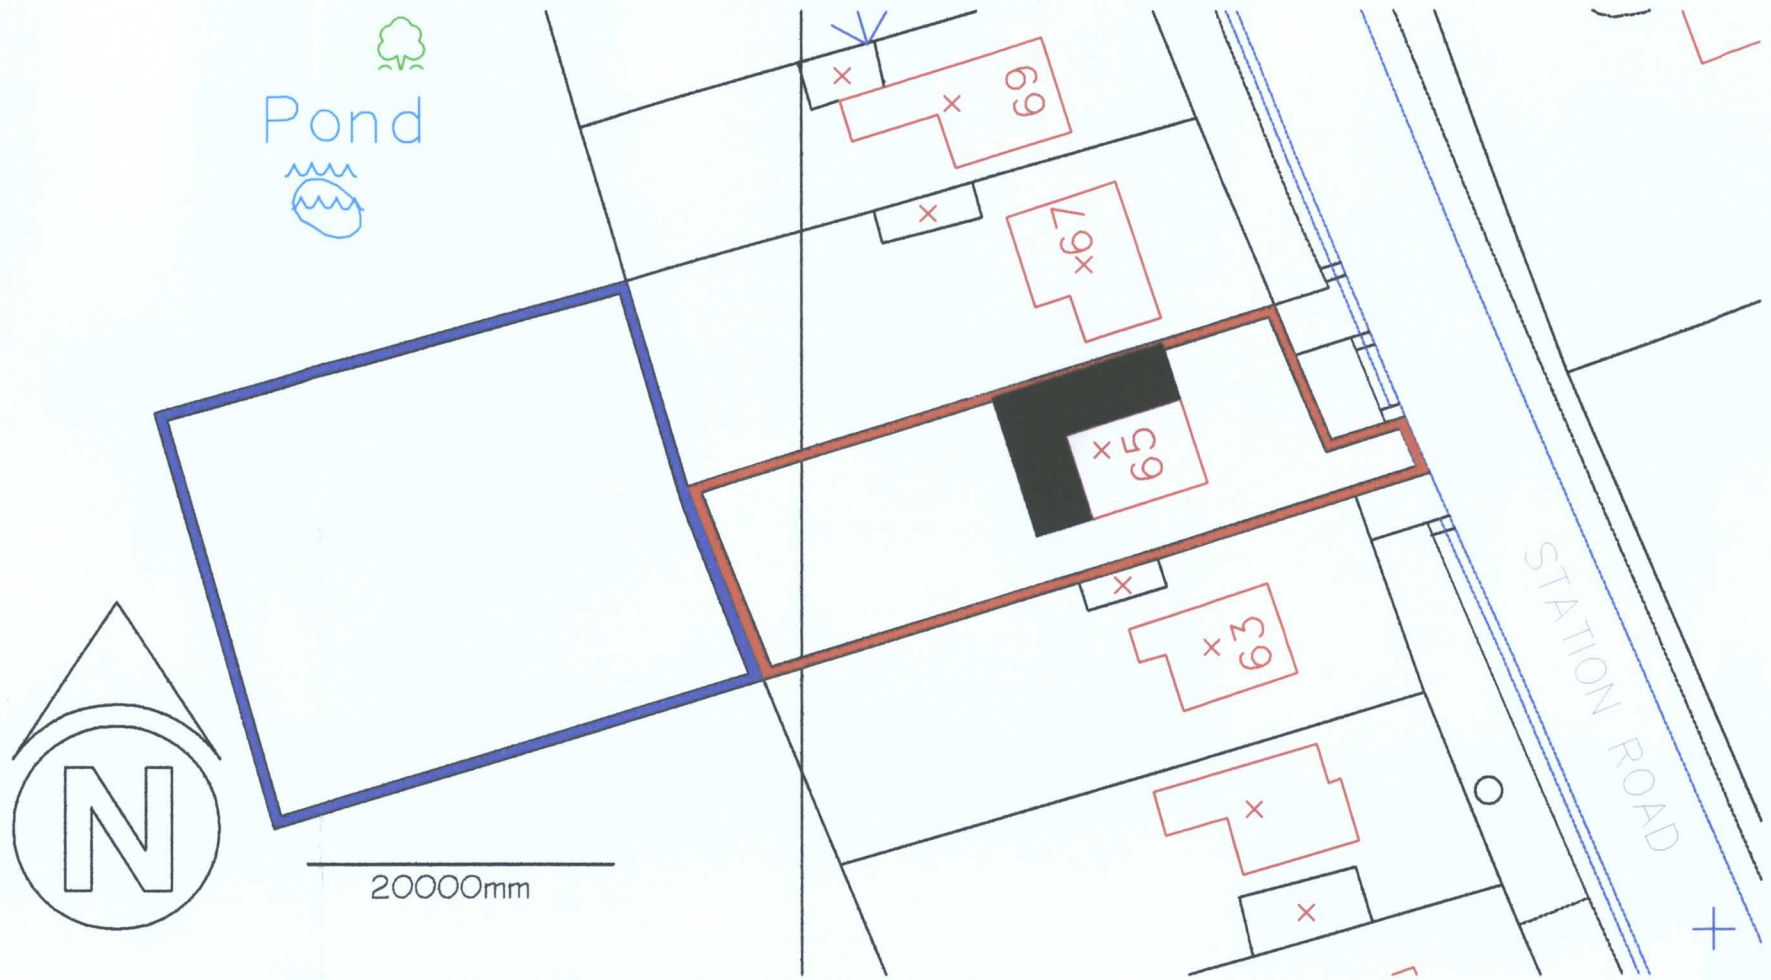

SITE PLAN Scale 1:500

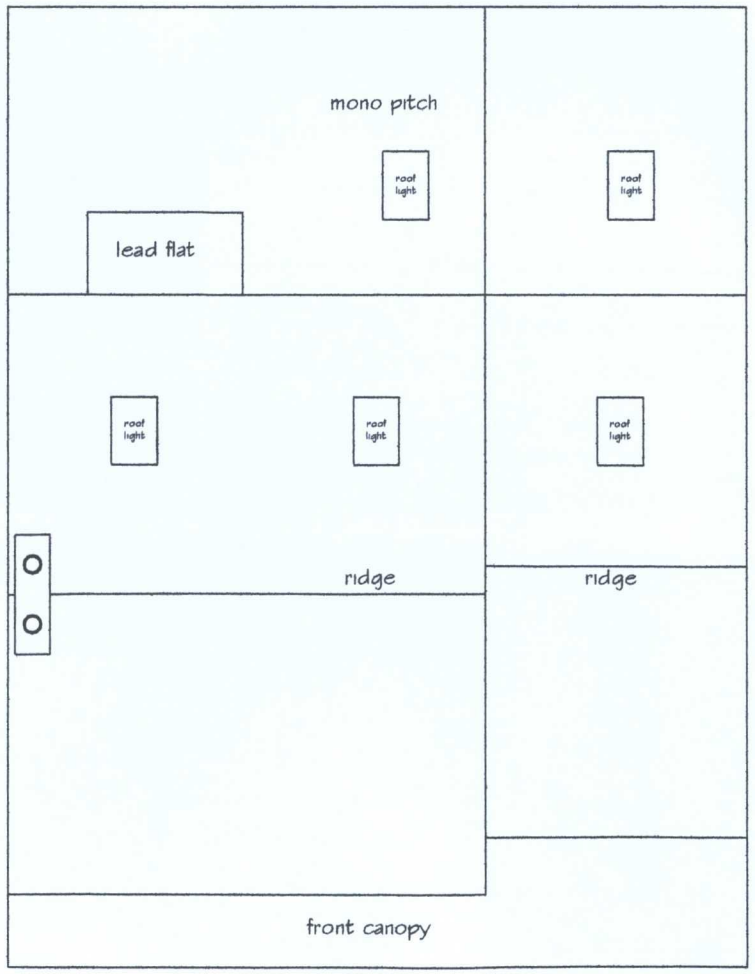

PROPOSED ROOF PLAN

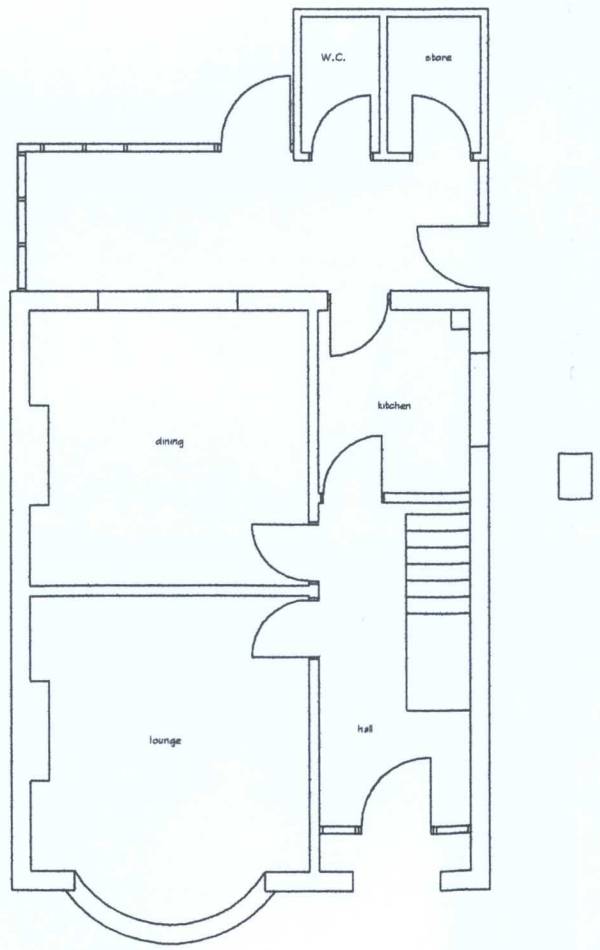

EXISTING GROUND FLOOR PLAN

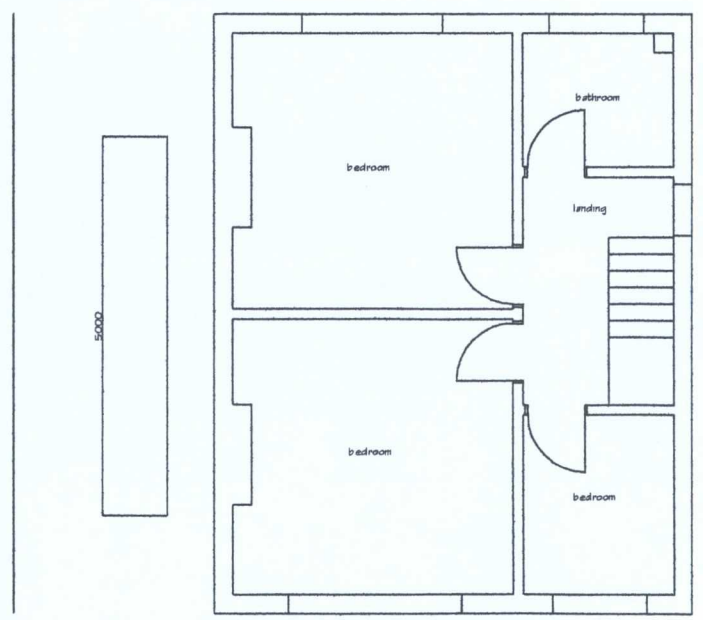

EXISTING FIRST FLOOR PLAN

DEVELOPMENT SERVICES
10 MAY 2010
RECEIVED

Revisions.
1. Red outline altered.
2. Blue outline added.
3. Roof plan amended.

PP-01012580

Proposed Extension and Alteration at 65 Station Road Bagworth Leicestershire For Mr & Mrs M Torraca

Drawing Number	Scales
10/003/03/3A	1:100
	March 2010