

ELEVATION

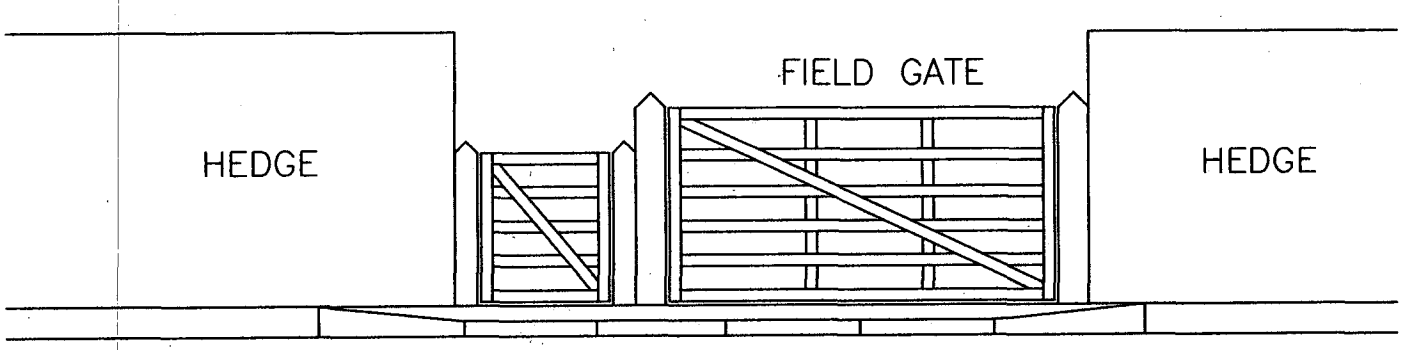

PLAN

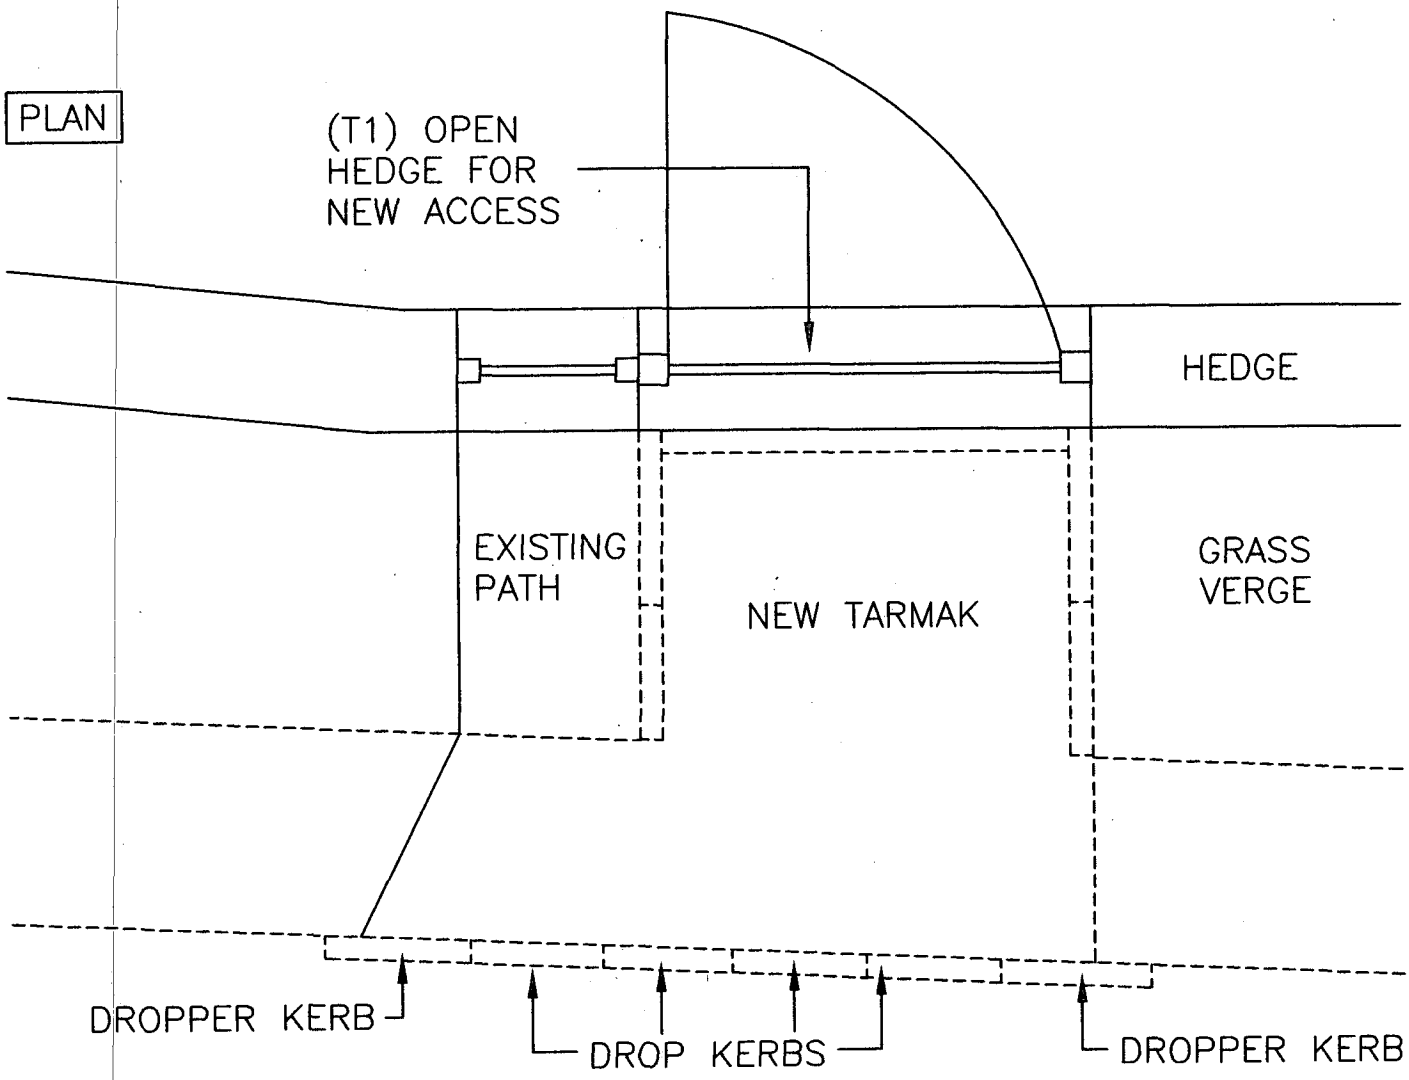

EXISTING SERVICE ROAD

DRAWING D2
PLAN & ELEVATION
Mr JOHN MARLOW
2 THE SPINNEYS
LEICESTER ROAD
PECKLETON
LE9 7TJ
08/05/2010

APPLICATION
LEICESTERSHIRE COUNTY COUNCIL
REF NO 293470
DROPPED KERB

REV	DATE	DESCRIPTION

THIS DRAWING REMAINS THE COPYRIGHT OF VISION DESIGN SERVICES.
AND MUST NOT BE REPRODUCED WITHOUT PRIOR AUTHORISATION.

Vision
Design Services

The Spinneys,
Leicester Road,
Peckleton.
LE9 7TJ

scale 1:50 ● A4	job at 2 The spinneys, Leicester Rd, LE9 7TJ	job no. 220
date 08 MAY 10	title Full site plan	drg no. D02
drawn T. E. M.		