

SITE PLAN Scale 1:500

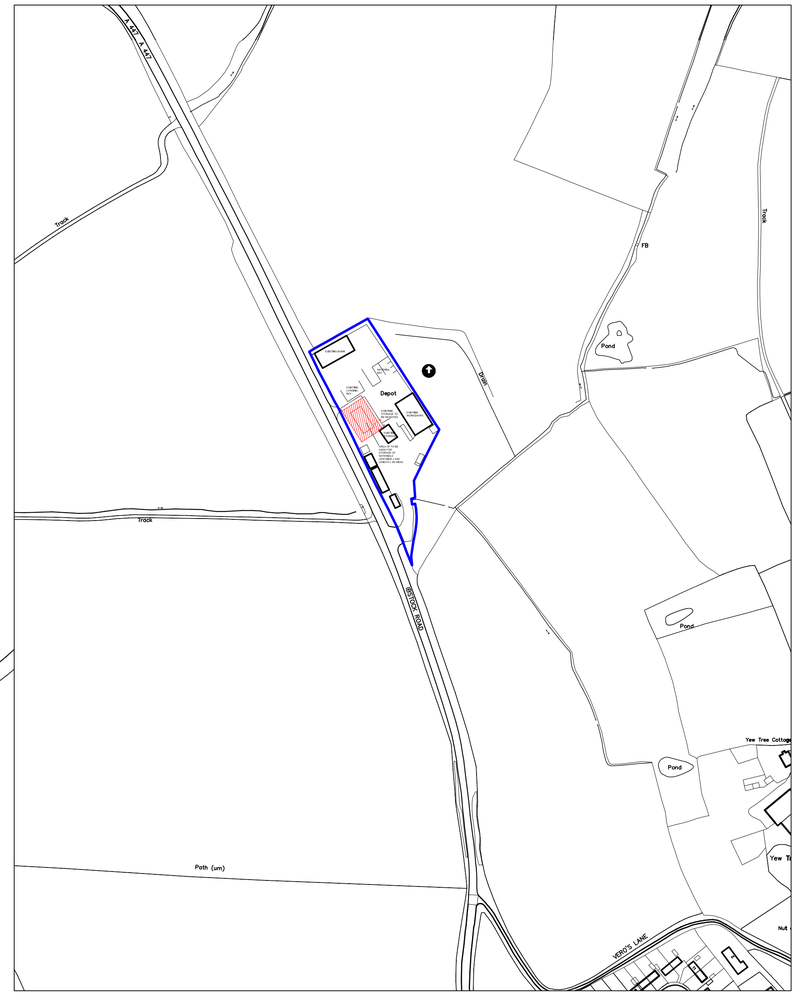

LOCATION PLAN Scale 1:2500

0 1 2 3 4 5 10 15 20 30 40m
Scale 1:500

INVESTOR IN PEOPLE

Leicestershire County Council

CLIENT ESTATES

PROJECT NAILSTONE HIGHWAY DEPOT
STORAGE OF MATERIALS
PLANNING
SITE PLAN

scale	drawn	checked	
1:100, 1:500	SS		A1
job no.	date	drawing no.	rev.
815294	MAY 11	01	-

COUNTY HALL • GLENFIELD • LEICESTER • LE3 8RE
property@leics.gov.uk Tel (0116) 3058147 • Fax 3056722

Plot File Name: 014635Architectural.DWG Layout Name: P01
By: ssharma at: 4:35 pm on: 23 May 2011