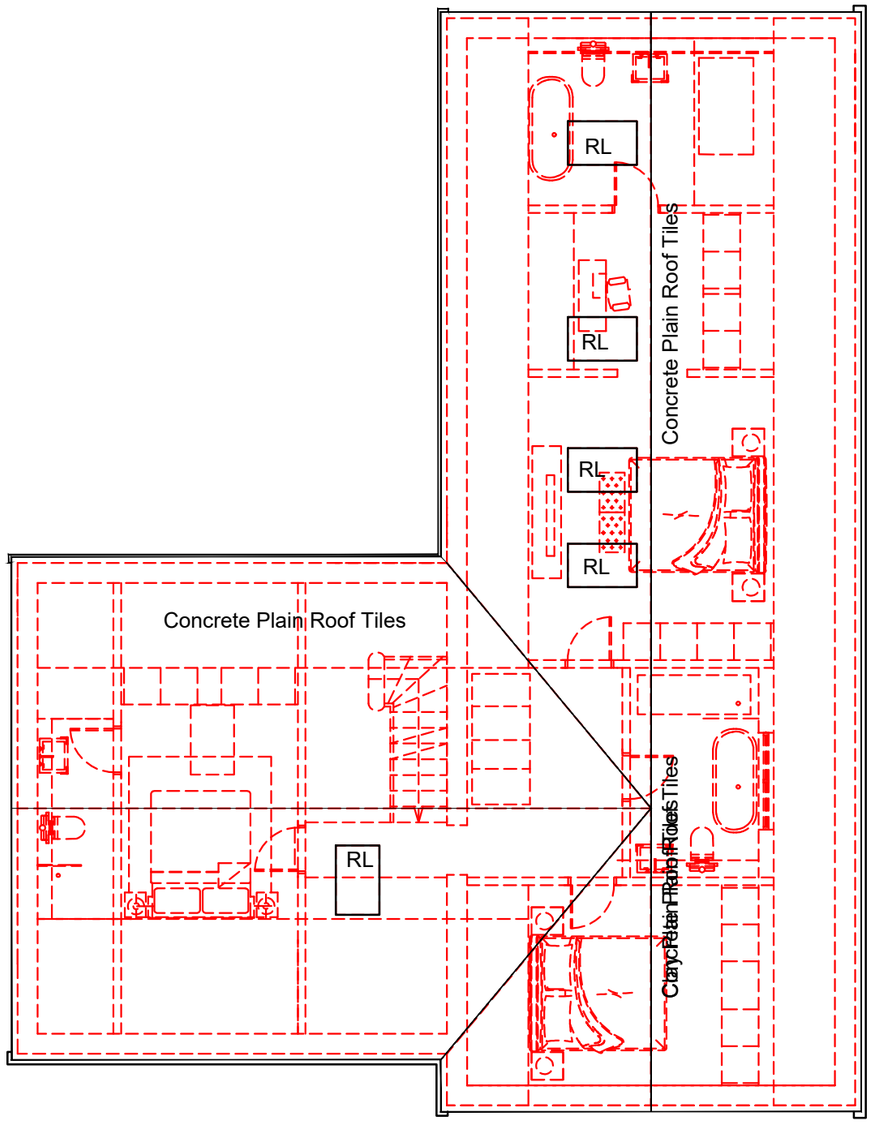

0 Metres 2.0 3.0 4.0

Scale 1:100

Proposed Roof Plan_Scale 1:100 @ A3

Orientation

N

Notes:

1: Do not scale drawings. Dimensions govern.
2: All dimensions are in millimetres unless noted otherwise.
3: All dimensions shall be verified on site before proceeding with the work.
4: Bailey-English Studio. shall be notified in writing of any discrepancies.
5: All information remains the property of Bailey-English Studio. and may not be used for any purpose whatsoever, or reproduced through any medium without the written permission of Bailey-English Studio.
6: All copyrights retained by Bailey-English Studio.
7: Subject to survey and all necessary statutory and legal consents.

Date: Oct 2026

Scale: 1:100 @ A3

Drawing Title: Proposed Roof Plan

Project: 55 Burbage Road, Hinckley

Drawing No: 113 - 026 _ PL_PR_004

BAILEY-ENGLISH STUDIO

A3