21 Kintyre Close

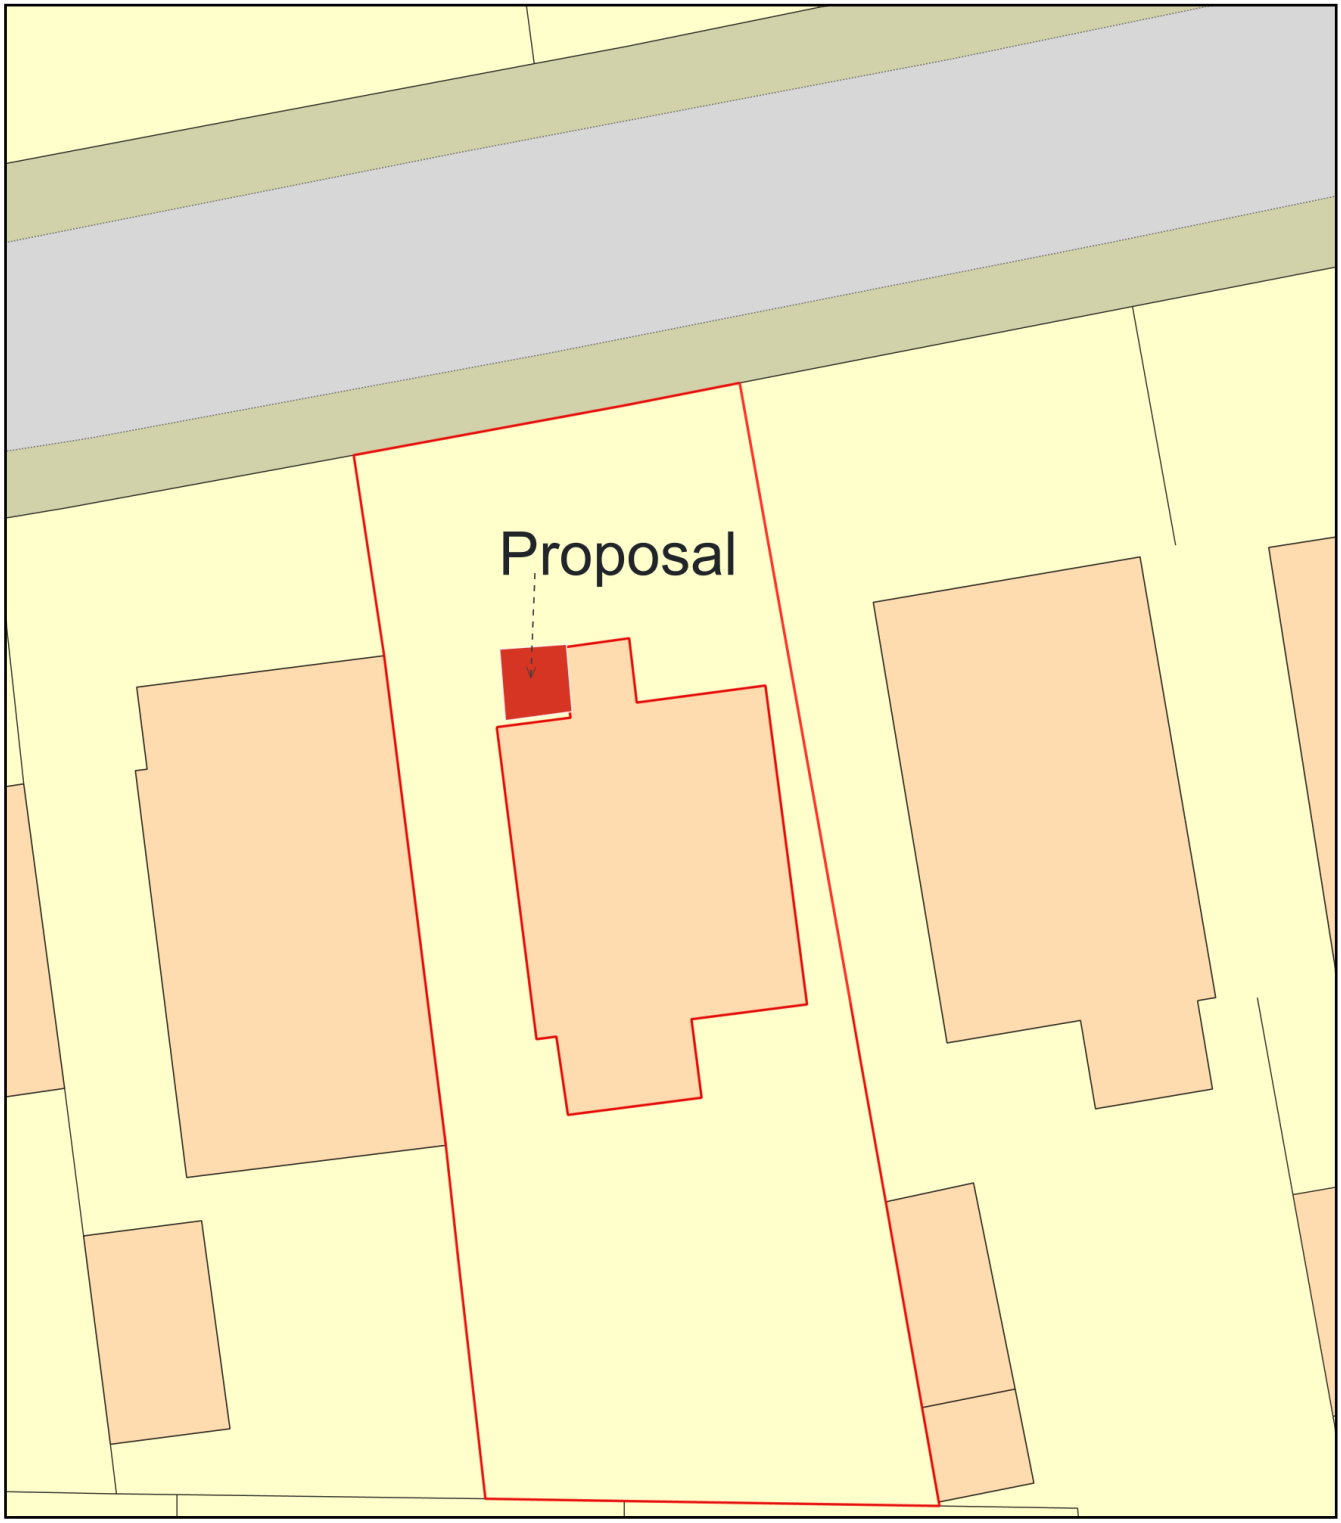

0 10

Metres

N

ReQuestaPlan

Plan Produced for: Mrs Christine Rowley

Date Produced: 18 Oct 2026

Plan Reference Number: TQRQM26291150042711

Scale: 1:200 @ A4

© Crown copyright and database rights 2025 OS 100042766