Proposed Floor Plan

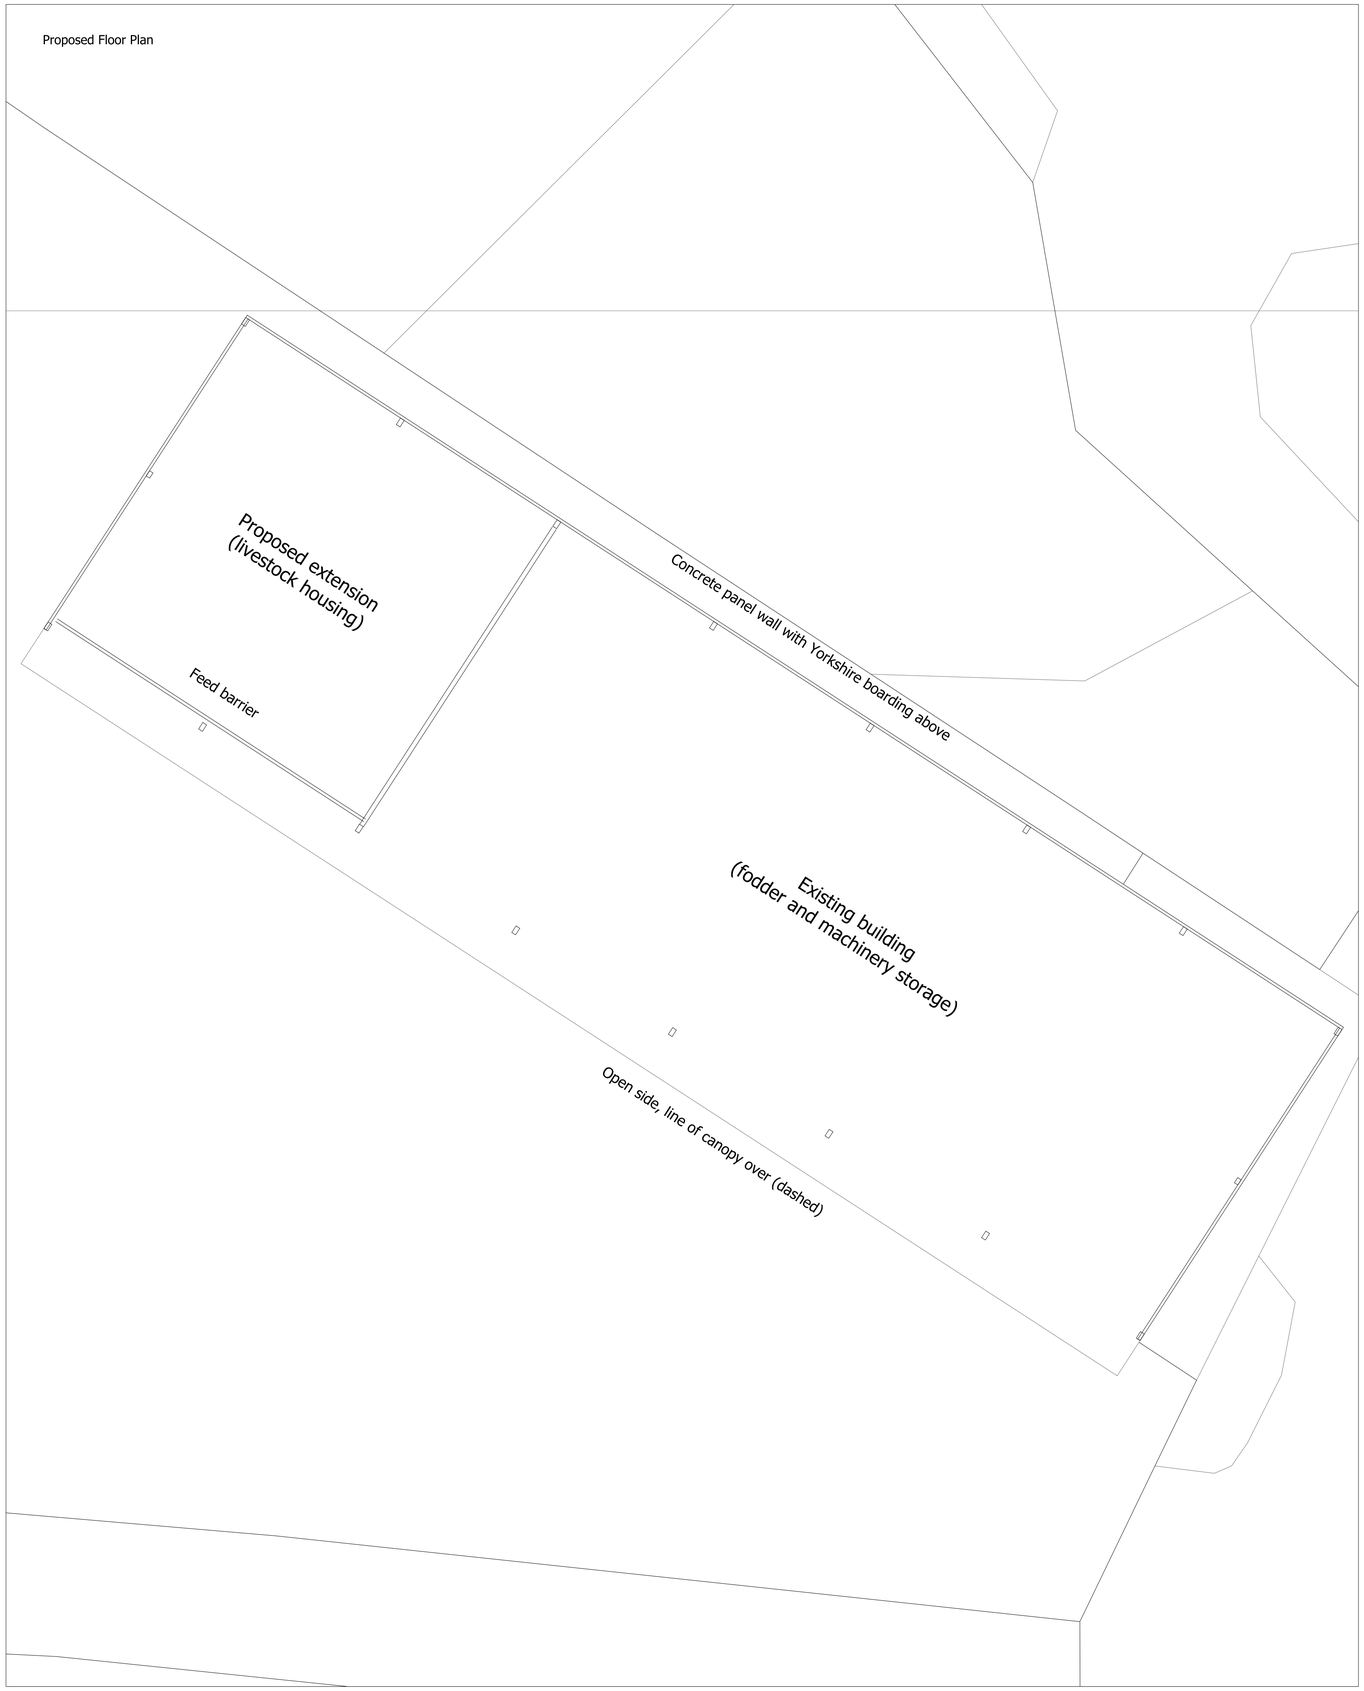

Existing Floor Plan

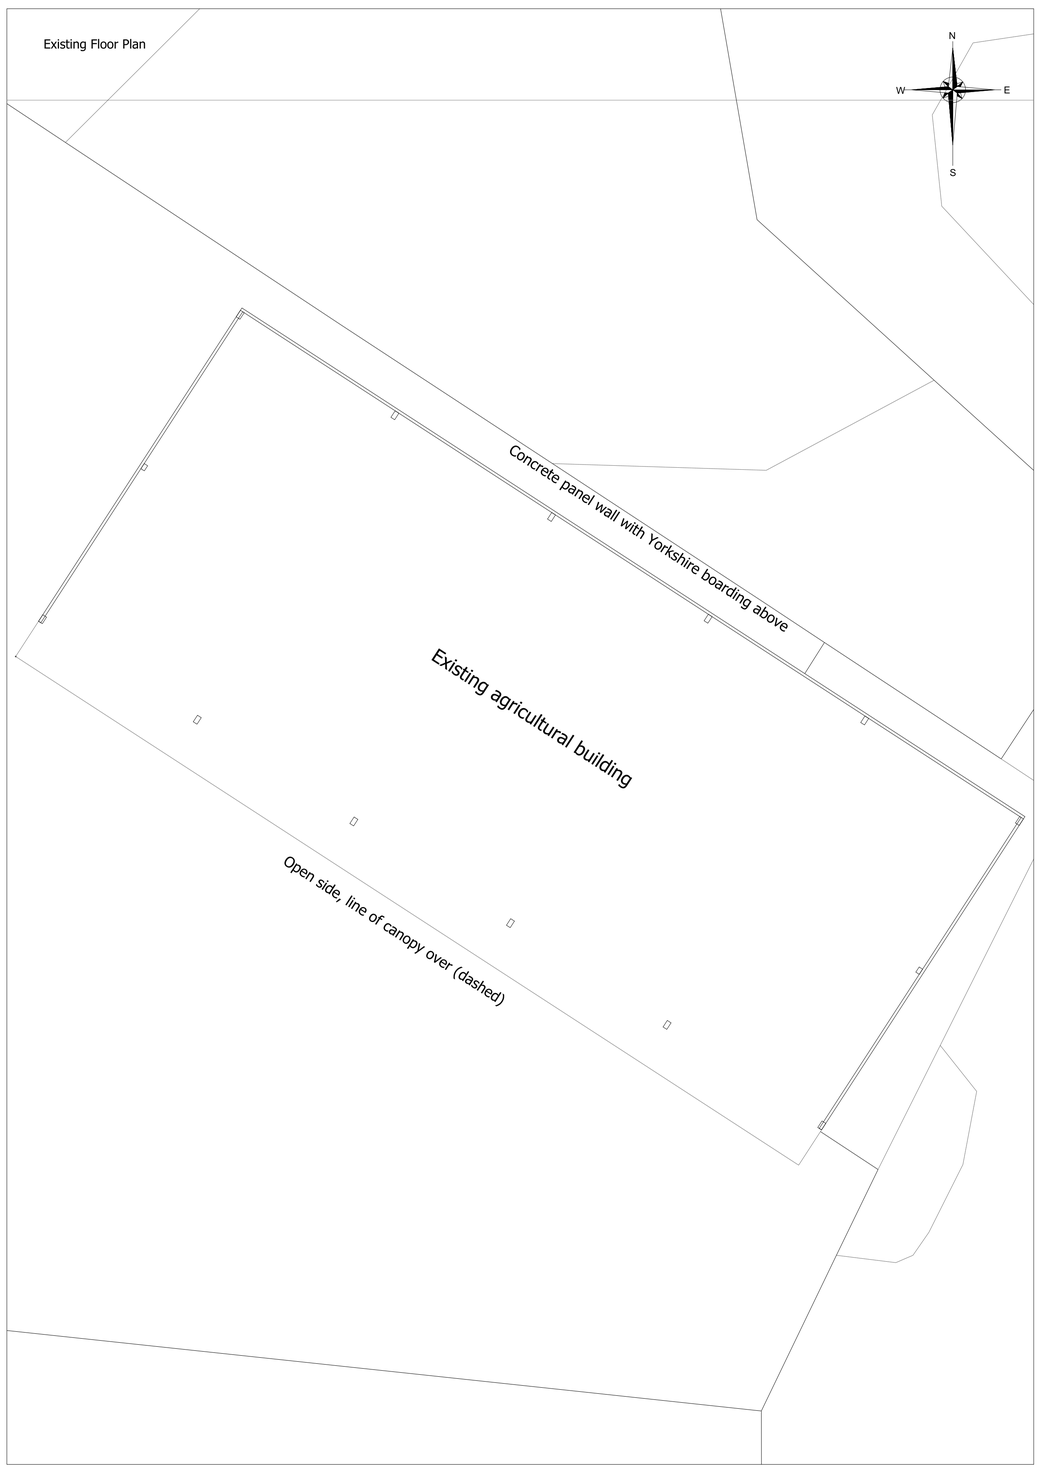

Reproduced from Ordnance Survey digital map data, 1:2500 scale, by permission of Ordnance Survey on behalf of The Controller of Her Majesty's Stationery Office. © Crown copyright. All rights reserved. Licence Number: 100005813

BAGSHAWS
Land · Property · Livestock

Vine House, Ashbourne, Derbyshire. DE6 1AE
Telephone: 01335 342201 opt:2
www.bagshaws.com

Applicant:	Mr and Mrs C Shouls New Oak Farm, West End, Barton in the Beans, CV13 0DG
Proposal:	Proposed Extension to Agricultural Building for Livestock Housing
Scales:	1:100 @ A1
Detail:	Existing and Proposed Floor Plans
Date:	23rd October 2026
Drawing No.	869ekj2uq-007