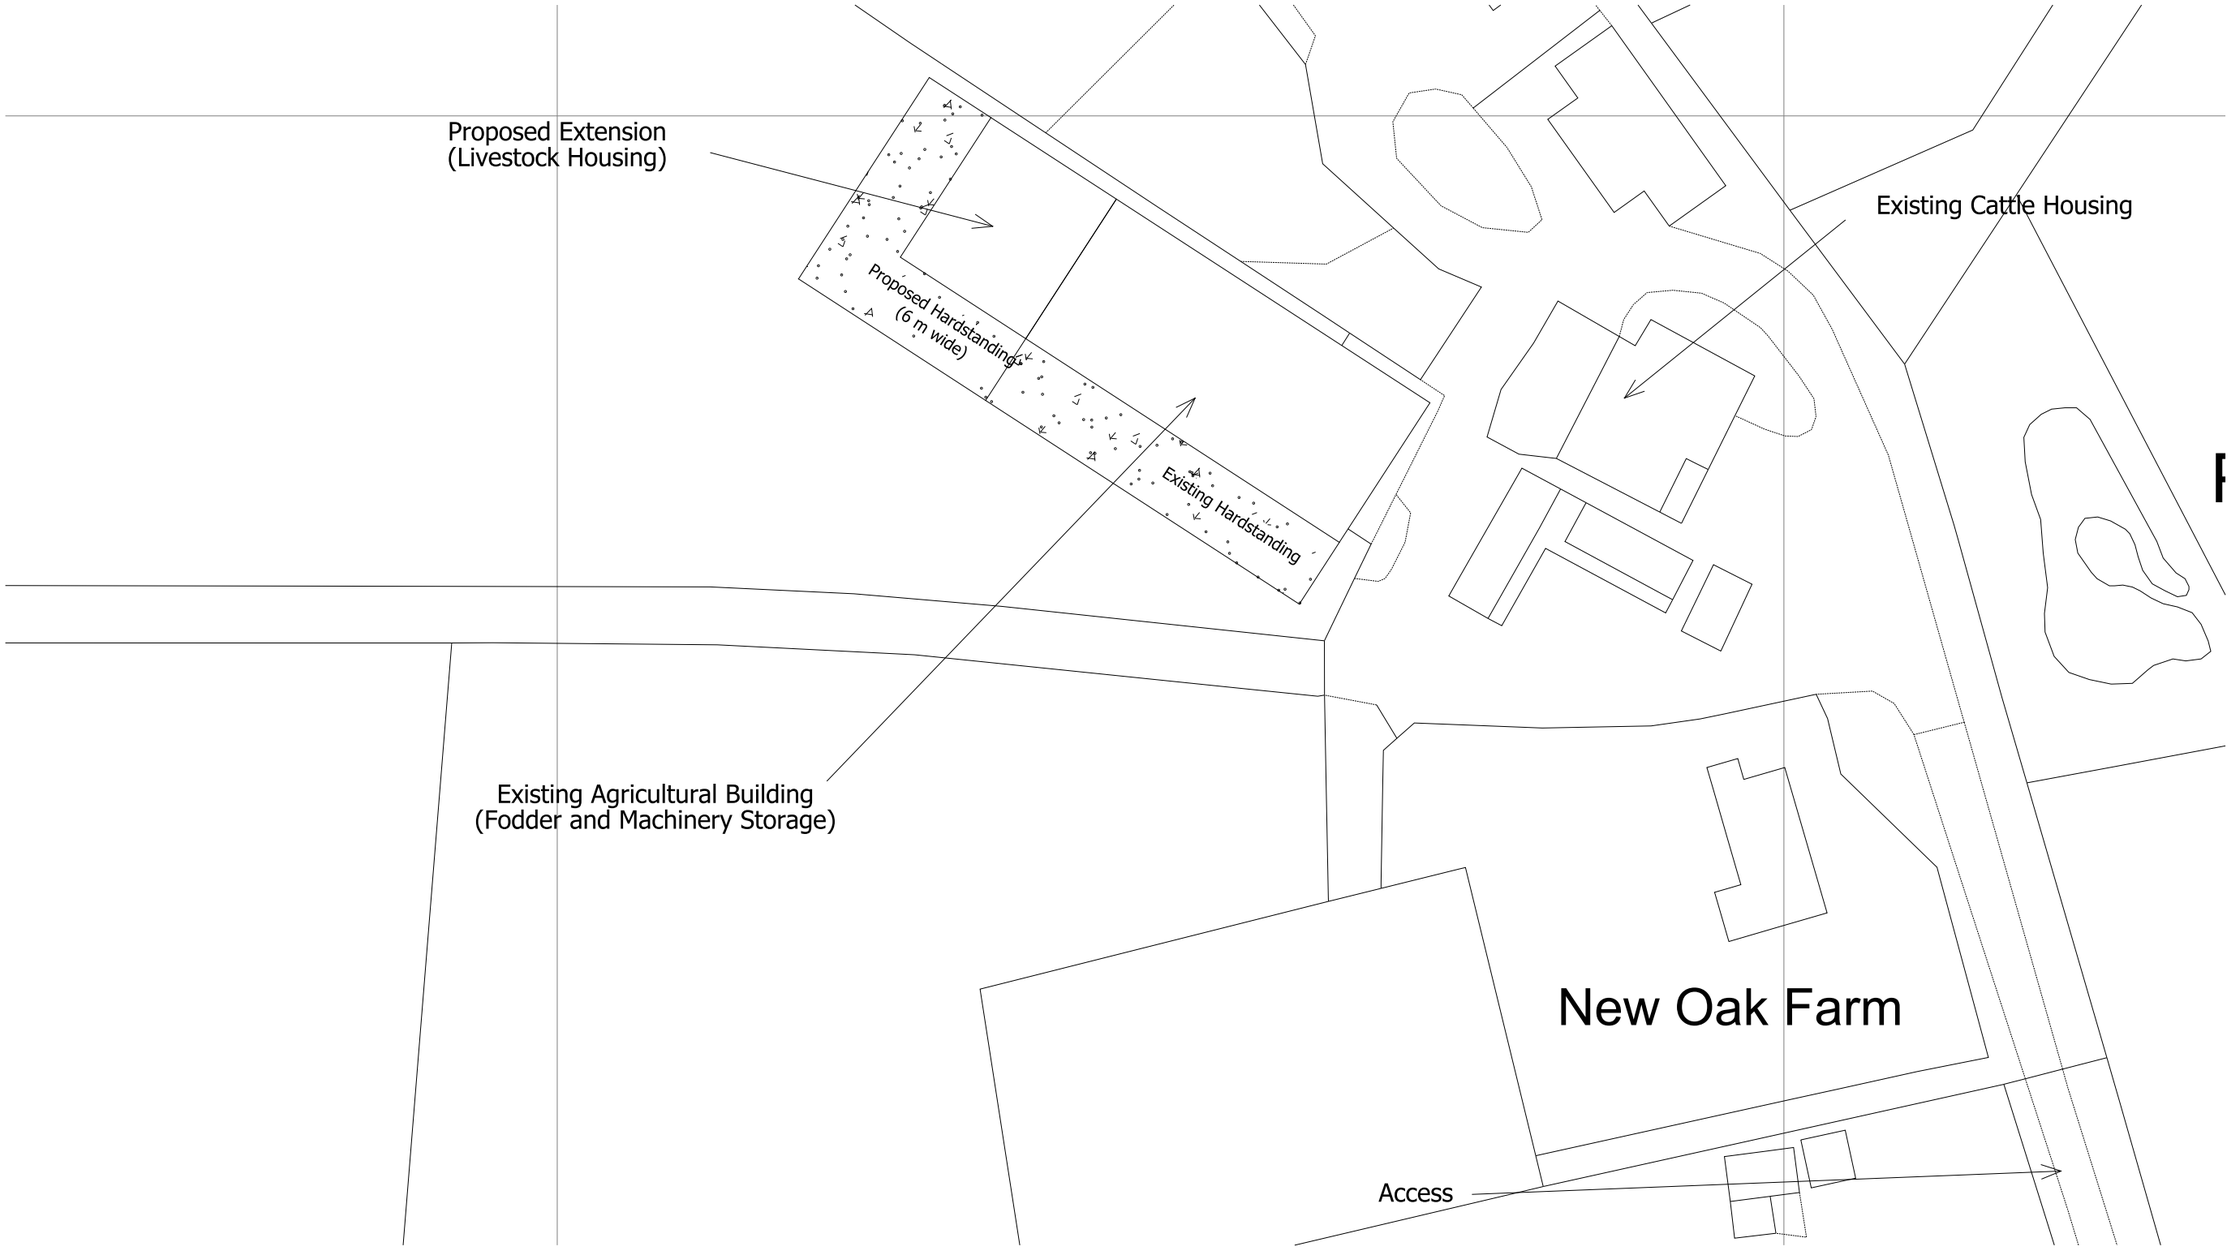

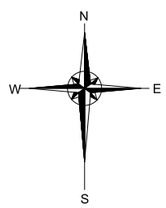

Reproduced from Ordnance Survey digital map data, 1:2500 scale, by permission of Ordnance Survey on behalf of The Controller of Her Majesty's Stationery Office.
© Crown copyright. All rights reserved. Licence Number: 100005813

BAGSHAWS
Land • Property • Livestock
EST 1871

Vine House, Ashbourne, Derbyshire. DE6 1AE
Telephone: 01335 342201 opt:2
www.bagshaws.com

Applicant:	Mr and Mrs C Shouls New Oak Farm, West End, Barton in the Beans, CV13 0DG		
Proposal:	Proposed Extension to Agricultural Building for Livestock Housing		
Scales:	1:500 @ A3	Detail:	Proposed Block Plan
Date:	29th October 2026	Drawing No.	869ekj2uq-003