

Proposed South West Elevation

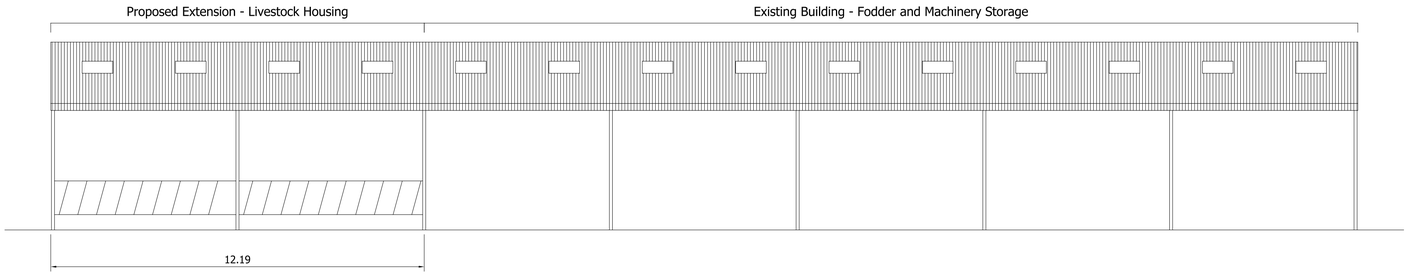

Proposed North West Elevation

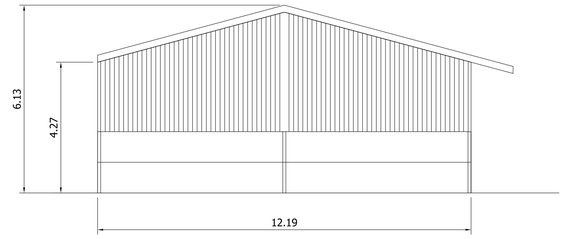

Proposed North East Elevation

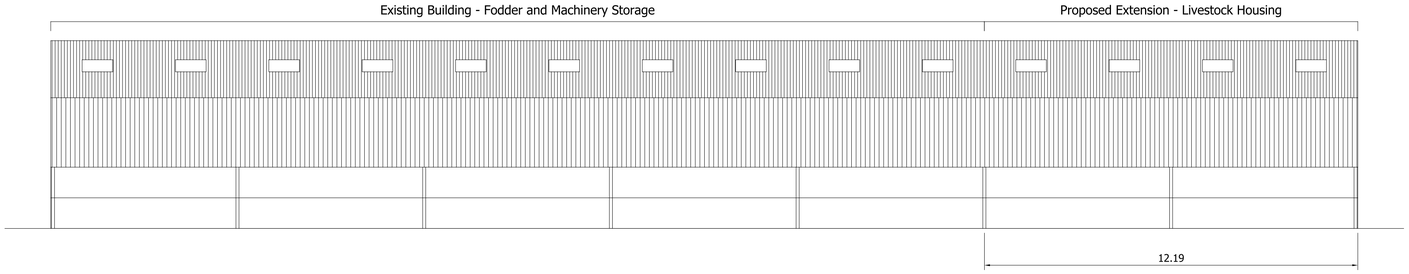

Proposed South East Elevation

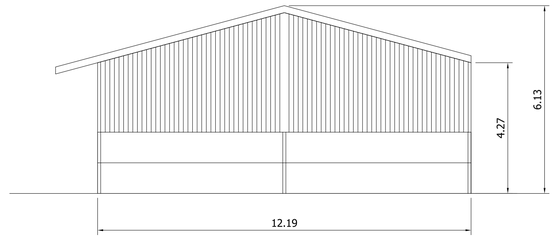

Drawing Notes:

Roof sheeting to be factory coated coloured fibre cement sheeting natural grey coloured with GRP roof lights, to match the existing building.

Elevation cladding to be yorkshire boarding with 2.0 m high pre-stressed concrete panels below, to match the existing building.

South West elevation open fronted, with a feed barrier to the two extension bays.

All dimensions are stated in metres

BAGSHAWS
Land · Property · Livestock

Vine House, Ashbourne, Derbyshire. DE6 1AE
Telephone: 01335 342201 opt:2
www.bagshaws.com

Applicant:	Mr and Mrs C Shouls New Oak Farm, West End, Barton in the Beans, CV13 0DG		
Proposal:	Proposed Extension to Agricultural Building for Livestock Housing		
Scales:	1:100 @ A1	Detail:	Proposed Elevations
Date:	29th October 2026	Drawing No.	869ekj2uq-005