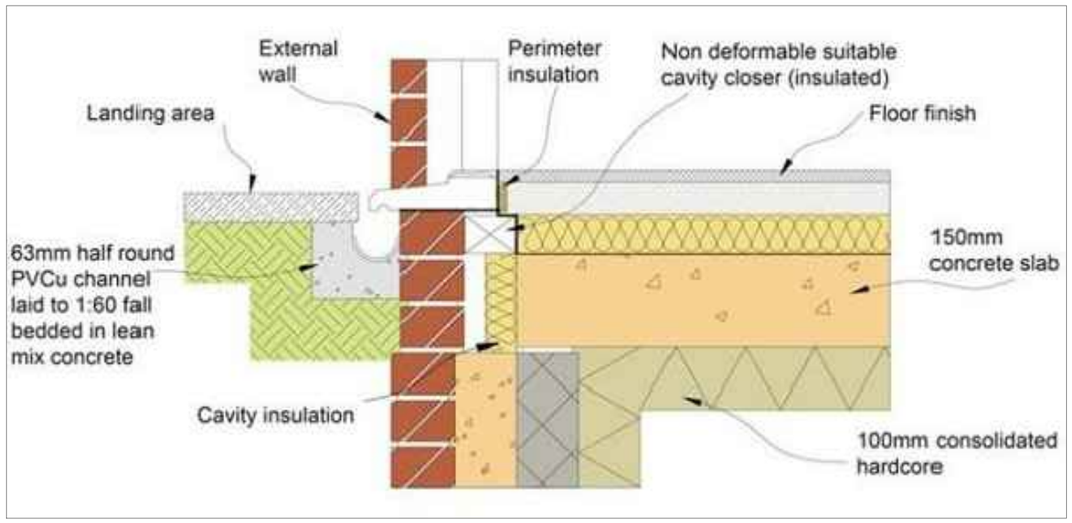

DETAIL A
SCALE N.T.S

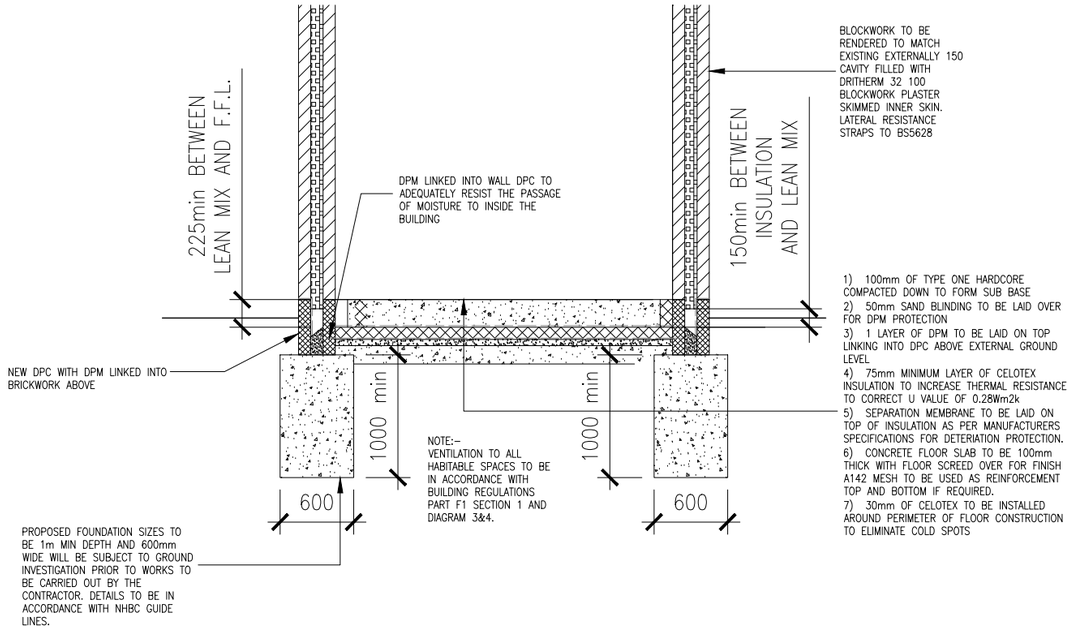

SECTION A-A
SCALE 1:50

0 0.5 1 1.5 2 2.5m
1:50

COPYRIGHT NOTICE: ALL PREPARED DESIGNS, DRAWINGS SPECIFICATIONS & PHOTOGRAPHS ARE THE PROPERTY OF LOGIC DEZIGN. ALL SUCH DESIGNS AND INFORMATION ARE SUBMITTED IN CONFIDENCE AND ARE NOT TO BE PASSED TO OR DISCUSSED WITH A THIRD PARTY WITHOUT PRIOR CONSENT FROM LOGIC DEZIGN.

REV.	DESCRIPTION	DATE	CHK.	APR.
B	MINOR AMENDMENTS	05/10/26		
A	FIRST REVISION	01/09/26		

ARCHITECTURAL SERVICES
87 KIRKBY ROAD
BARWELL, LEICS.
LE9 8FR

WWW.LOGICDEZIGN.CO.UK
SDAVENPORT@LOGICDEZIGN.CO.UK
ENQUIRIES@LOGICDEZIGN.CO.UK
TEL:-07966285908

CLIENT:-	MR S.LLOYD
ADDRESS:-	PECKLETON ROAD KIRBY MALLORY LEICESTERSHIRE LE9 7QH
SUBJECT:-	TYPICAL SECTION DETAIL
DWG No:-	LD0047/PL/007

A3

FLOOR CONSTRUCTION
SCALE 1:50

LOGIC DEZIGN
ARCHITECTURAL SERVICES