


Proposed Front Elevation 1:100

Scale Bar 1:1250
Scale Bar 1:500
Scale Bar 1:200
Scale Bar 1:100
0 1M 2M 3M 4M 5M
Scale Bar 1:50

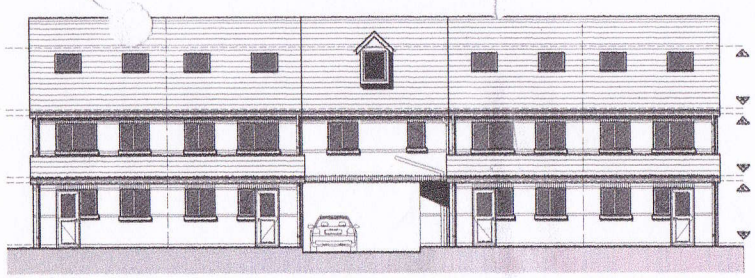

Proposed Rear Elevation 1:100

SCHEDULE OF ACCO

Unit 01
3 Bedroom End Terrace

Unit 02
3 Bedroom Town House

Unit 03
1 Bedroom Flat

Unit 04
3 Bedroom Town House

Unit 05
3 Bedroom End Terrace


PLOT 1

PLOT 2


PLOT 4

PLOT 5


PLOT 3

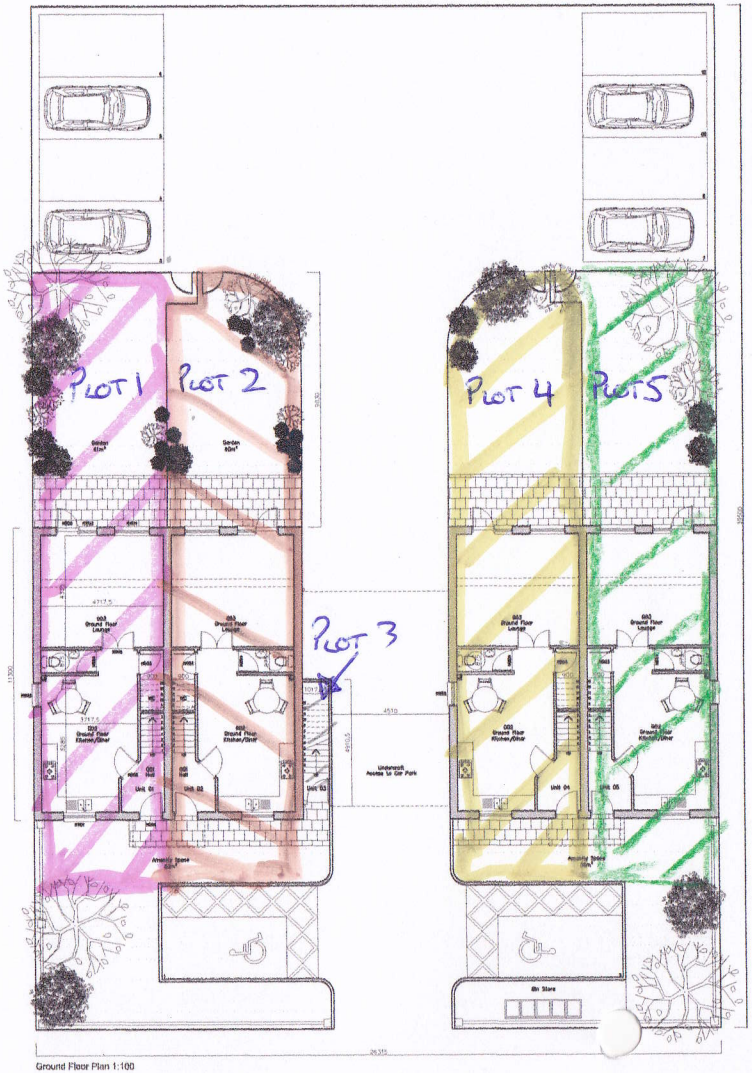


Ground Floor Plan 1:100

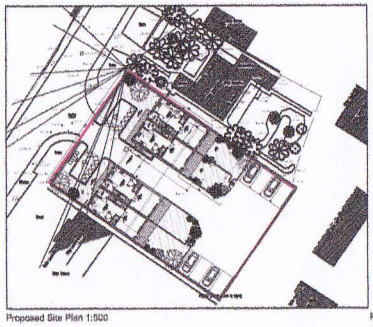


Proposed Site Plan 1:500

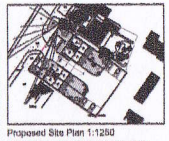


Proposed Site Plan 1:1250

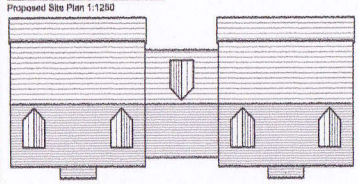


Proposed Roof Plan 1:200

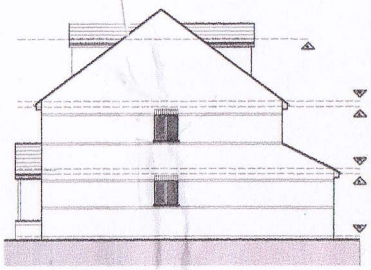


Proposed Side Elevation 1:100

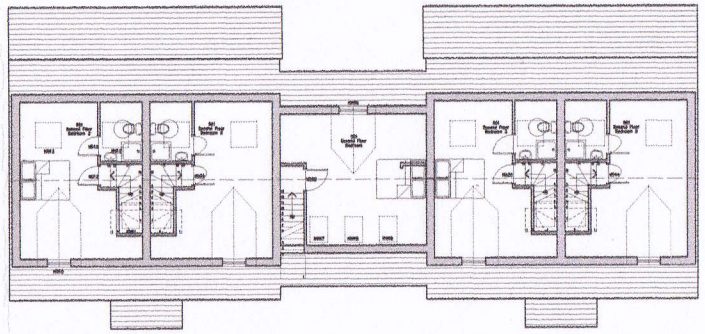


Second Floor Plan 1:100

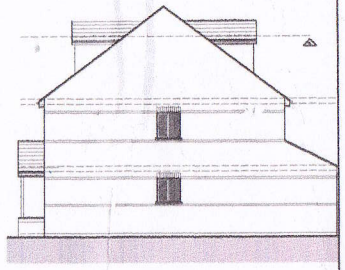

Proposed Side Elevation 1:100

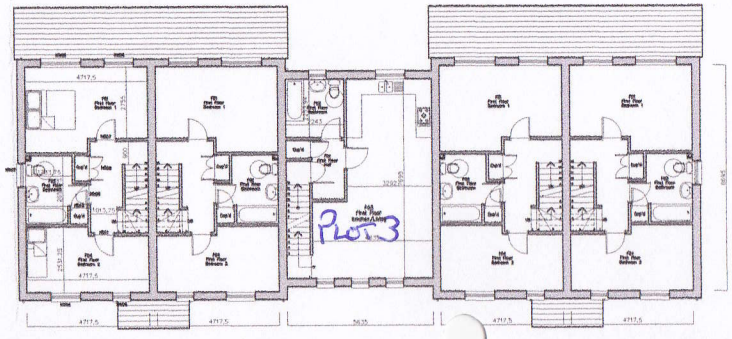

First Floor Plan 1:100

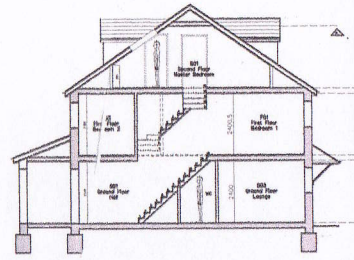

Typical Section (1 Storey) 1:100

AMENDMENTS
D Rear elevations extens
E Amend site plan
F 02.08.11 amended por
roof to incoporate planne
G 08.08.11 amended do
with planners comments
H 09.08.11 amended wir
planners email 08.08.11

DRAWING TITLE
Proposed Re

JOB TITLE
O
68 Mill La
Leic

DRAWING NUMBER

SCALE As Shown @

DRAWN AM

walte

t: 01509 416 782
w: www.walterarchitects.co
e: info@walterarchitects.co

DO NOT SCALE
Figured dimensions have been taken from
drawn are to be referred to the architect
all dimensions on site before commencing
Reserved ©