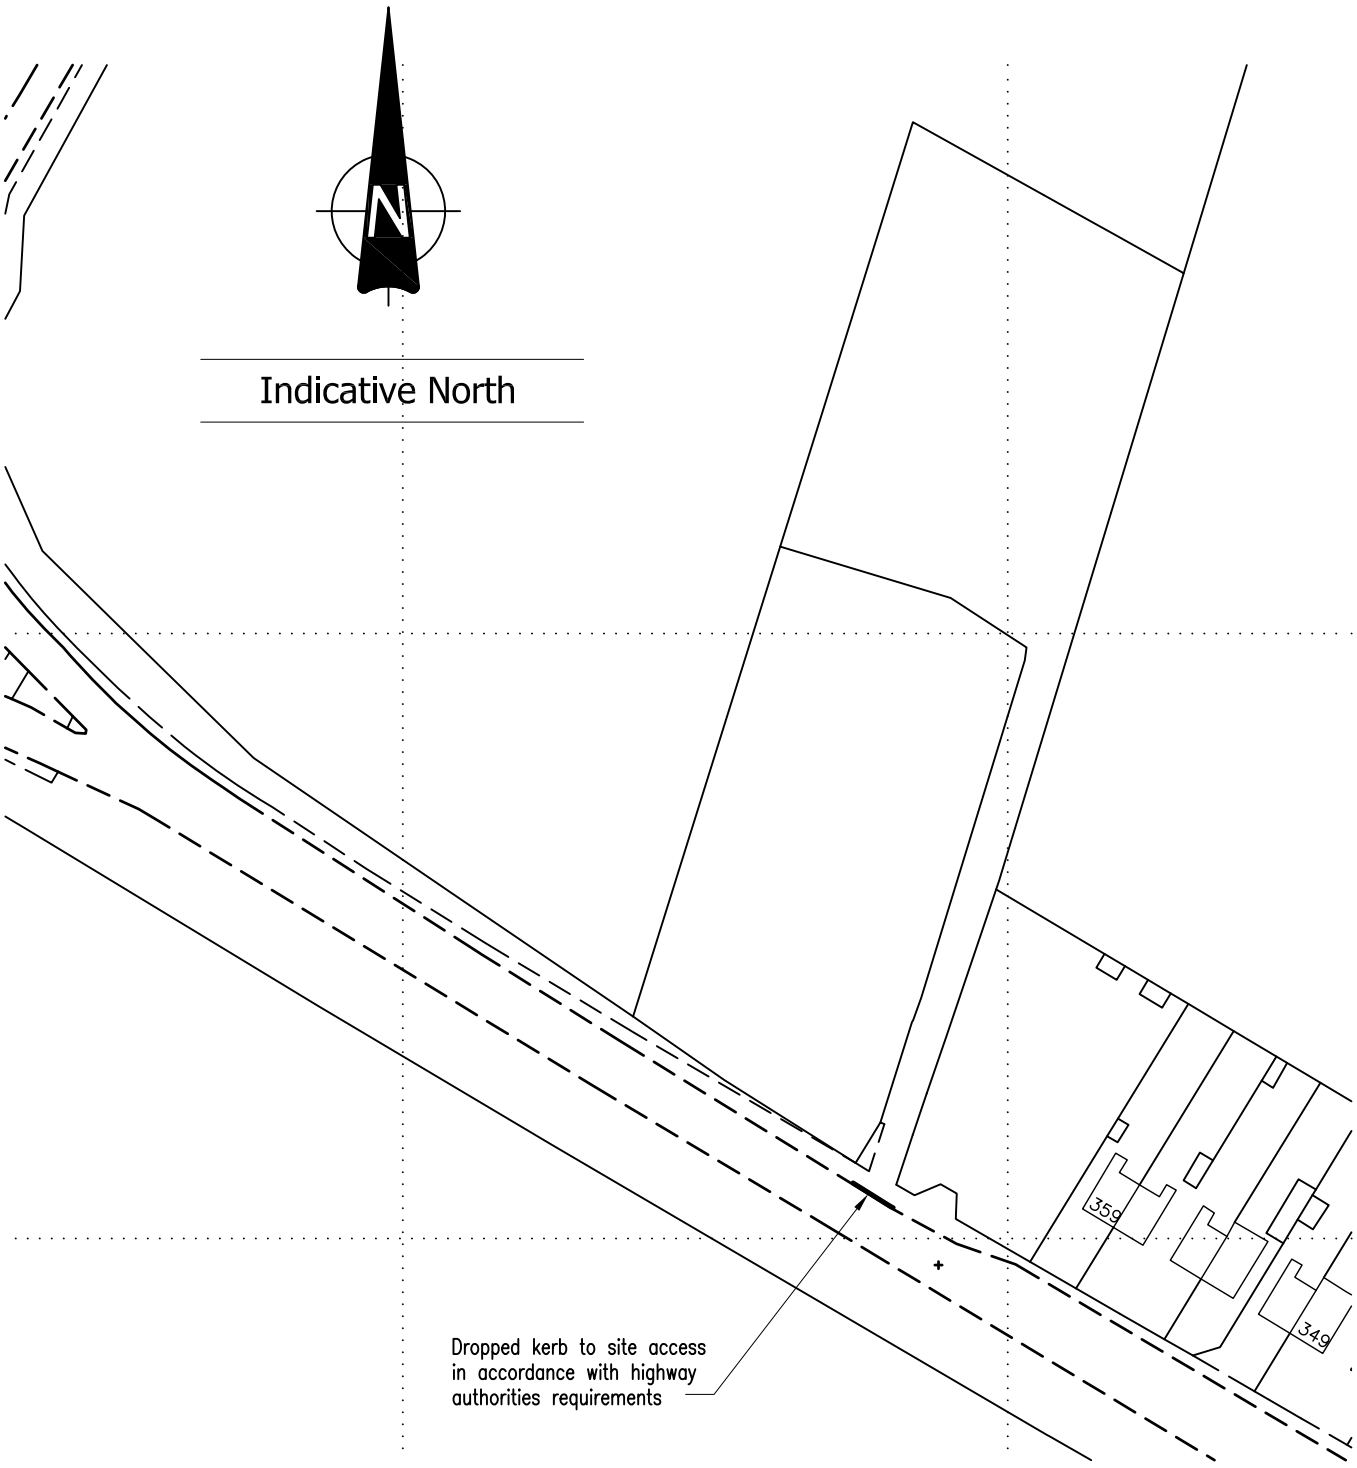



# Site Plan showing Dropped Kerb

Scale 1:1250

R3DESIGN DEVELOPMENTS LTD

The Glasshouse,
9 Hallam Close,
Littlethorpe,
Leics. LE19 2LA

Tel: 07791 276009
Email: r3@r3ddl.com
www.r3ddl.com
Company Reg. No. 7657636

| | |
|---|---|
| Project | Watling Street, Leics |
| Title | Site Plan showing Dropped Kerb |
| Client | Mr Winters |
| Date | Jan 2012 |
| Scale (at A4) | 1:1250 |
| Drawing No. | 11.17.01 |