Brick Sample Beacon Sahara
Roof Tiles: Double Roman & Renown.

[redacted]

Steve Atkinson MA (Oxon) • MBA • MIoD • FRSA
Chief Executive

Site level plan handed in
Cheque paid for
Conditions & Cheque for
Open Space
15/6

Gemma Harrison
Planning Ref.
09/00156/Ful.
Discharge of Conditions
£85
Open Space £1250.80



Hinckley & Bosworth Borough Council

A Borough to be proud of

With compliments Tel. 850148.

www.hinckley-bosworth.gov.uk

Council Offices • Argents Mead • Hinckley • Leics LE10 1BZ • Tel 01455 238141 • MDX No 716429 • Fax 01455 251172 • Email customer.services@hinckley-bosworth.gov.uk

Printed on recycled paper - 100% post consumer waste

PB06634

Gemma Harrison 09/10604/PLNCON
Barwell Windows
124 High St
Barwell
LE9 8DR Tel 850143.

£1250.80 Play e Open Space
85.00 Discharge conditions

Condition 2 Samples
3 Site Level
5 Play e open space
Cheque.

HINCKLEY & BOSWORTH BOROUGH COUNCIL

COUNCIL OFFICES, ARGENTS MEAD,
HINCKLEY, LEICESTERSHIRE LE10 1BZ
TEL: (01455) 238141 (EXT:)

V.A.T. REGISTRATION No.
115 3665 82

Gemma Harrison
Burwell Windows
124 High Street
Burwell
LE9 8DR

INVOICE	PB	06639
INVOICE DATE	15.6.09.	

PARTICULARS		V.A.T. RATE%	AMOUNT
Copies (Non VAT)	**EDA/T1010**	**ZR**	
Copies (VAT - OS Plans)	**EDA/T1010**	**SR**	
Publications	**EDA/T1045**	**ZR**	
Bike Deposit	**XAA/Y5528**	**NB**	
Discharge of Conditions EDL/T1047		ZR	85.00
B/Regs Copies (Non VAT)	**EGB/T1052**	**ZR**	
Play & open Space XAA/Y5548			1250.80

£5 Notes and over		SUB TOTAL	
£1 coins			
50p Coins			
Silver		V.A.T.	
Bronze Coins			
Chqs, P.O.'s etc.		**TOTAL DUE:**	1335.80
TOTAL:			

RMISC EDL/T1047ZRMP
£85.00 07 16/06/2009 HNK416249 *PAID*

The Council's Official receipt

P.T.O for receipt

Ordnance Survey®

DEVELOPMENT SERVICES
15 JUN 2009
RECEIVED

OS Sitemap™

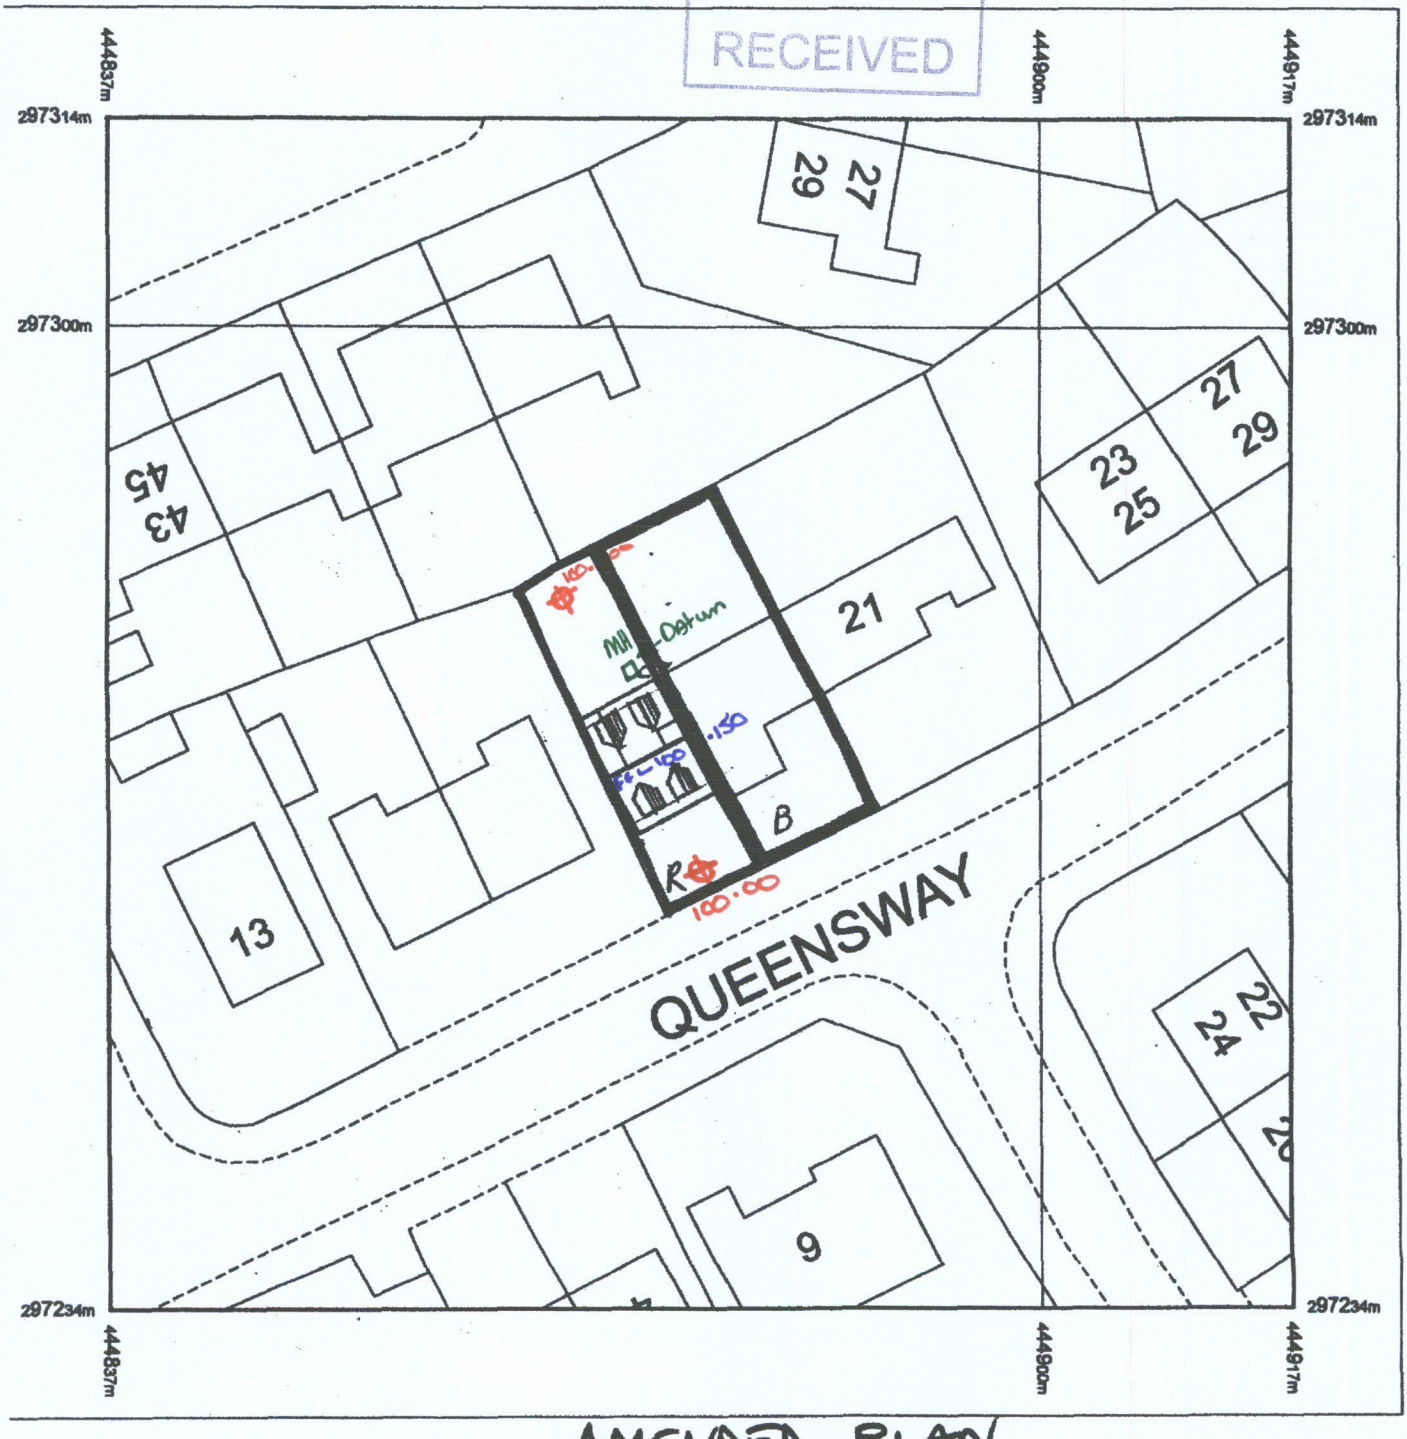

AMENDED PLAN
N° 08/00211B/FUL
RECEIVED
31ST MARCH 2008

'roduced 16.01.2008 from the Ordnance Survey National
Geographic Database and incorporating surveyed revision
vailable at this date. © Crown Copyright 2008.

:eproduction in whole or part is prohibited without the
rior permission of Ordnance Survey.

)rdnance Survey and the OS Symbol are registered
'ademarks and OS Sitemap is a trademark of
)rdnance Survey, the national mapping agency
f Great Britain.

'he representation of a road, track or path is no
vidence of a right of way.

'he representation of features as lines is no evidence
f a property boundary.

Metres
0 10 20
Scale 1:500

Supplied by: Copyshop (Hinckley)
Serial number: 00021400
Centre coordinates: 444877 297274

Further information can be found on the OS Sitemap Information leaflet or the Ordnance Survey web site: www.ordnancesurvey.co.uk

19 Queensway

Barwell