



Current title plan

Ordnance Survey map reference **SP4496NE**
Scale **1:1250 enlarged from 1:2500**
Administrative area **Leicestershire :**
Hinckley and Bosworth

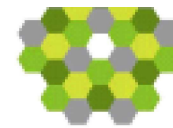

© Crown Copyright. Produced by HM Land Registry. Reproduction in whole or in part is prohibited without the prior written permission of Ordnance Survey. Licence Number 1000263

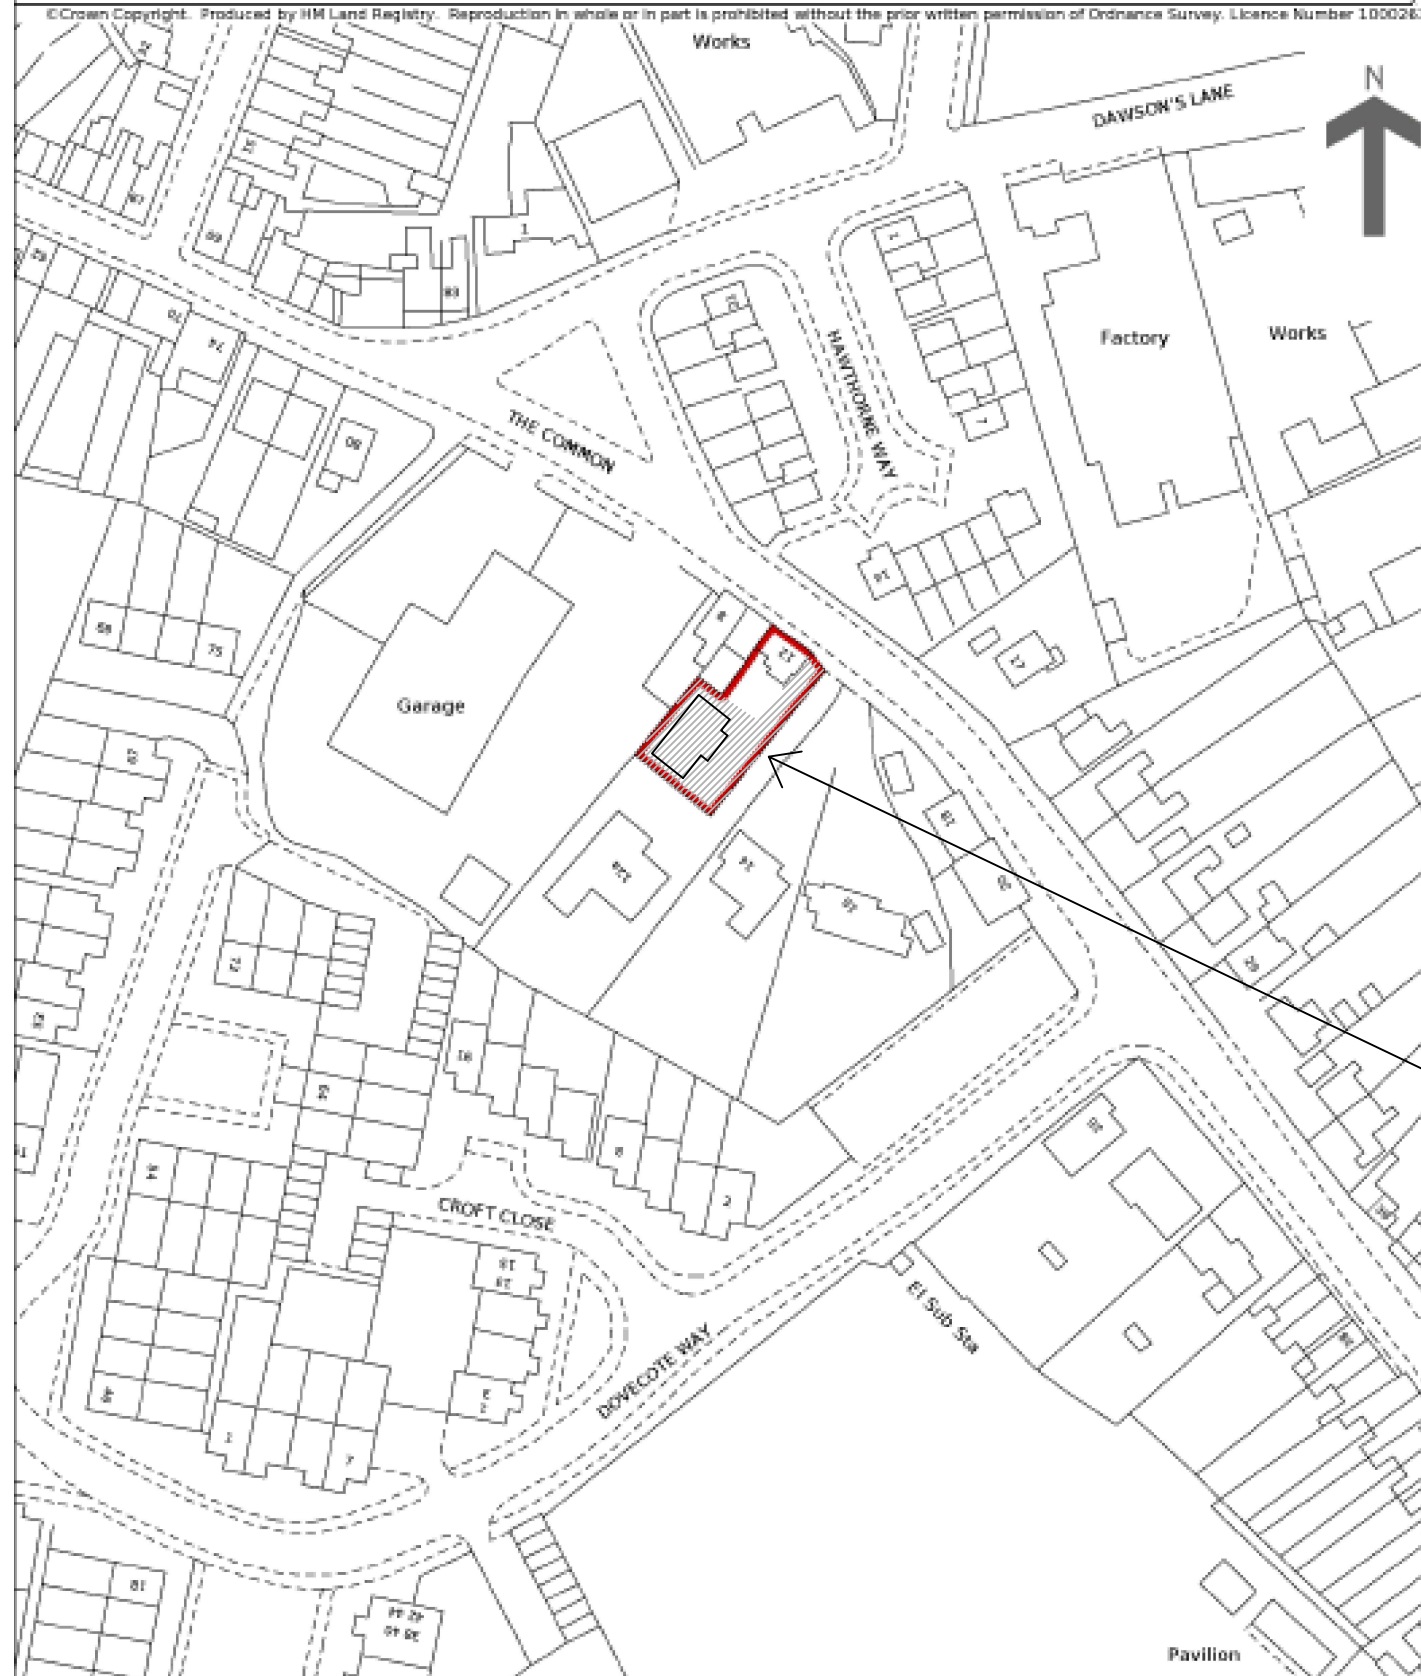

RED LINE INDICATES CURRENT
LAND BOUNDARY OF 12 THE
COMMON. PROPOSED SITE AREA
OF NEW DWELLING SHOWN
SHADED.

LOCATION PLAN

1:1250



NOTES

- 1.1 Do not scale.
- 1.2 All dimensions are in mm unless otherwise specified.
- 1.3 Assume all site details are existing unless otherwise specified.

REV.	DATE	DESCRIPTION	CHK	APP

Project: PROPOSED NEW DWELLING AT
12 THE COMMON
BARWELL, LEICS
LE9 8BR

Client: MR & MRS J MARSH
12 THE COMMON
BARWELL
LE9 8BR

Title: PROPOSED LOC PLAN 1:1250

Purpose of issue:	PLANNING
-------------------	----------

Drawing no.	2022/MW/07/2
-------------	--------------

Site ID: 12 THE COMMON

Nominal ID: 2022-MW-07-1.dwg

Issue:	Scale: 1:1250		Checked: MW	Date:
	Drn: MW	Date: 12.1.2023	Approv: MW	Date:

Consultant ref no:	—
-----------------------	---