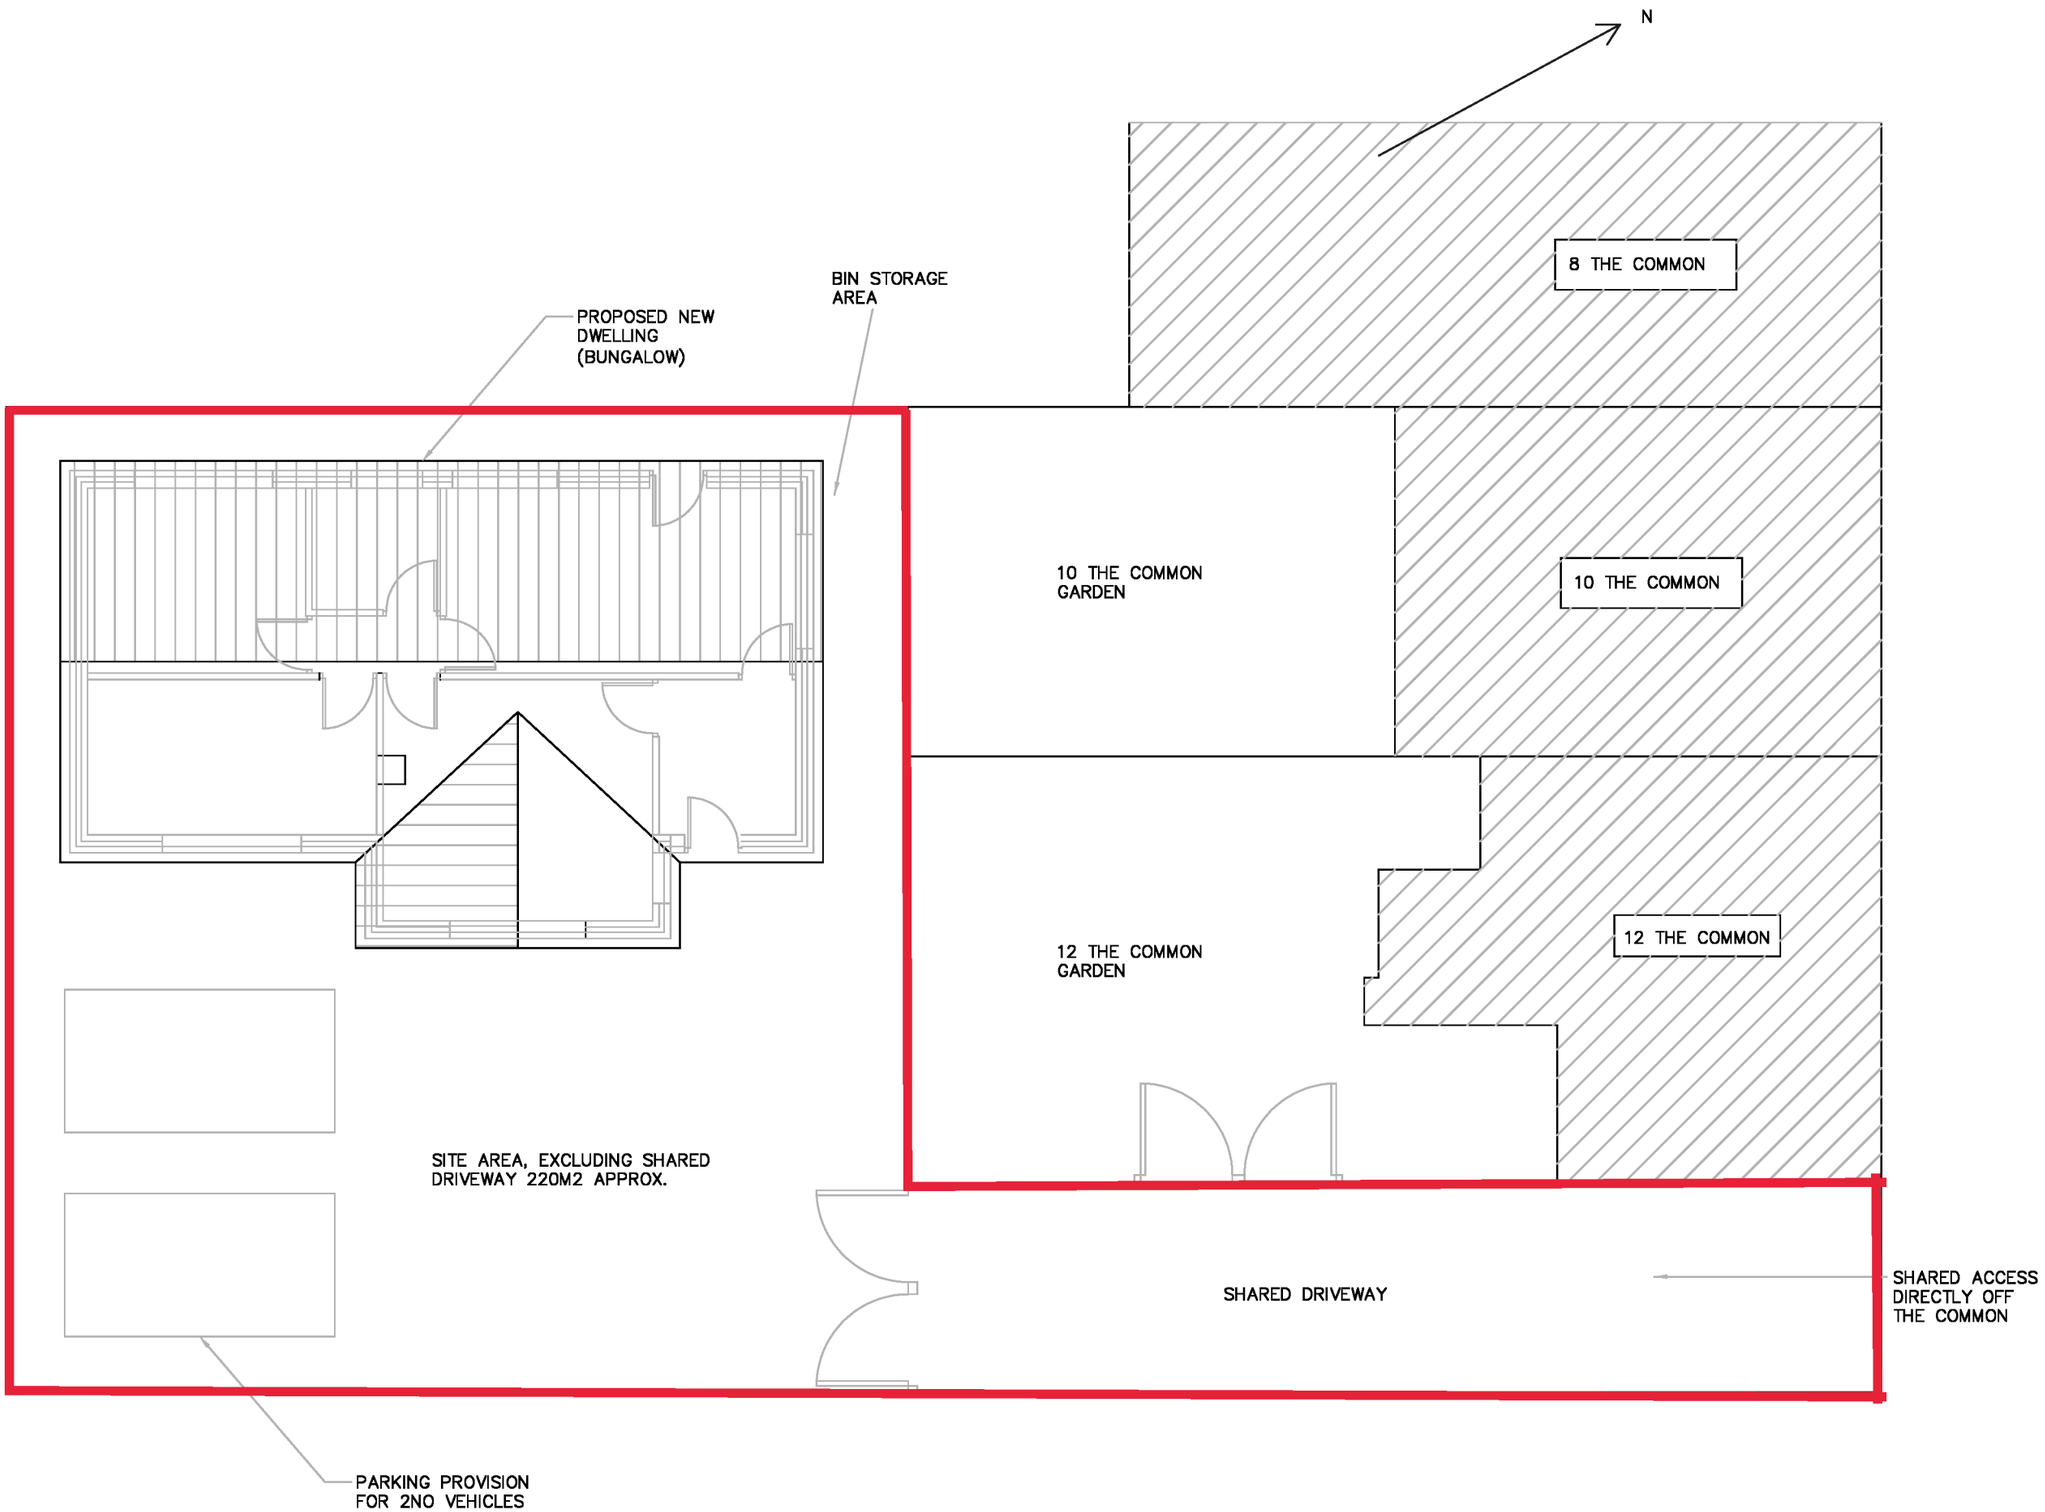


BLOCK PLAN

1:100

0M 1M 2M 3M 4M 5M 10M

SCALE BAR AT 1:100

NOTES

1.1 Do not scale.

1.2 All dimensions are in mm unless otherwise specified.

1.3 Assume all site details are existing unless otherwise specified.

REV.	DATE	DESCRIPTION	CHK	APP

Project: PROPOSED NEW DWELLING AT 12 THE COMMON BARWELL, LEICS LE9 8BR

Client: MR & MRS J MARSH 12 THE COMMON BARWELL LE9 8BR

Title: BLOCK PLAN

Purpose of issue: PLANNING

Drawing no.: 2022/MW/07/3

Site ID: 12 THE COMMON

Nominal ID: 2022-MW-07-1.dwg

Issue: | Scale: 1:100 | Checked: MW | Date: | Drn: MW | Date: 12.1.2023 | Approv: MW | Date:

Consultant ref no: –