

Front Elevation

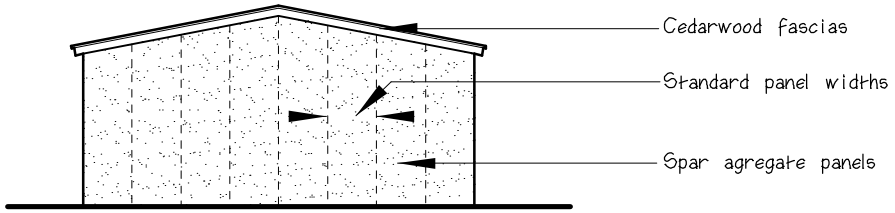

Rear Elevation

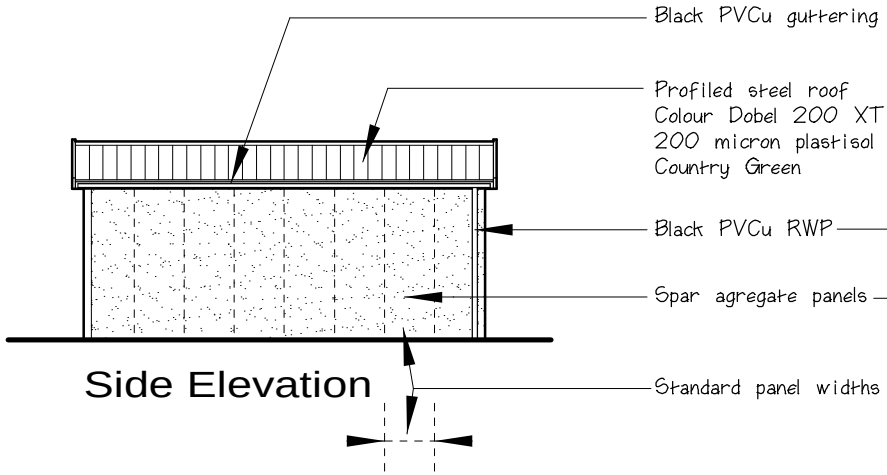

Side Elevation

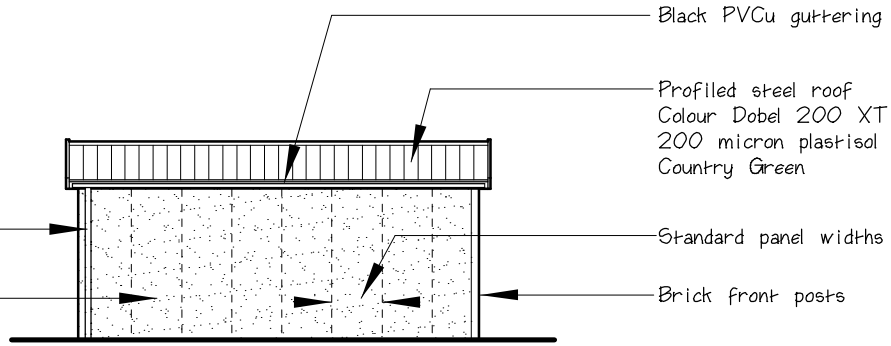

Side Elevation

Store is constructed from pre-fabricated sectional building by Compton Buildings Ltd. Model Type "Apec Spar"

S A V A G E H A Y W A R D
A R C H I T E C T S
19 Station Rd Hinckley, Leicstershire, LE10 1AW, 01455 635665, FAX- 01455 618971

Client	Dixie Grammar School		Drawing	Groundsmans Store
Project	Proposed Pavilion Barton Road	Auth MEJA	Date 26.03.07	Drawing No 05
		Scale 1:100	Job No 06 156	

THIS DRAWING IS THE COPYRIGHT OF SAVAGE HAYWARD REPRODUCTION IN ANY FORM OF WHOLE OR PART IS FORBIDDEN WITHOUT PRIOR WRITTEN PERMISSION OF THE COPYRIGHT HOLDER DO NOT SCALE FROM DRAWING AND ONLY FIGURE DIMENSIONS ARE TO BE USED