


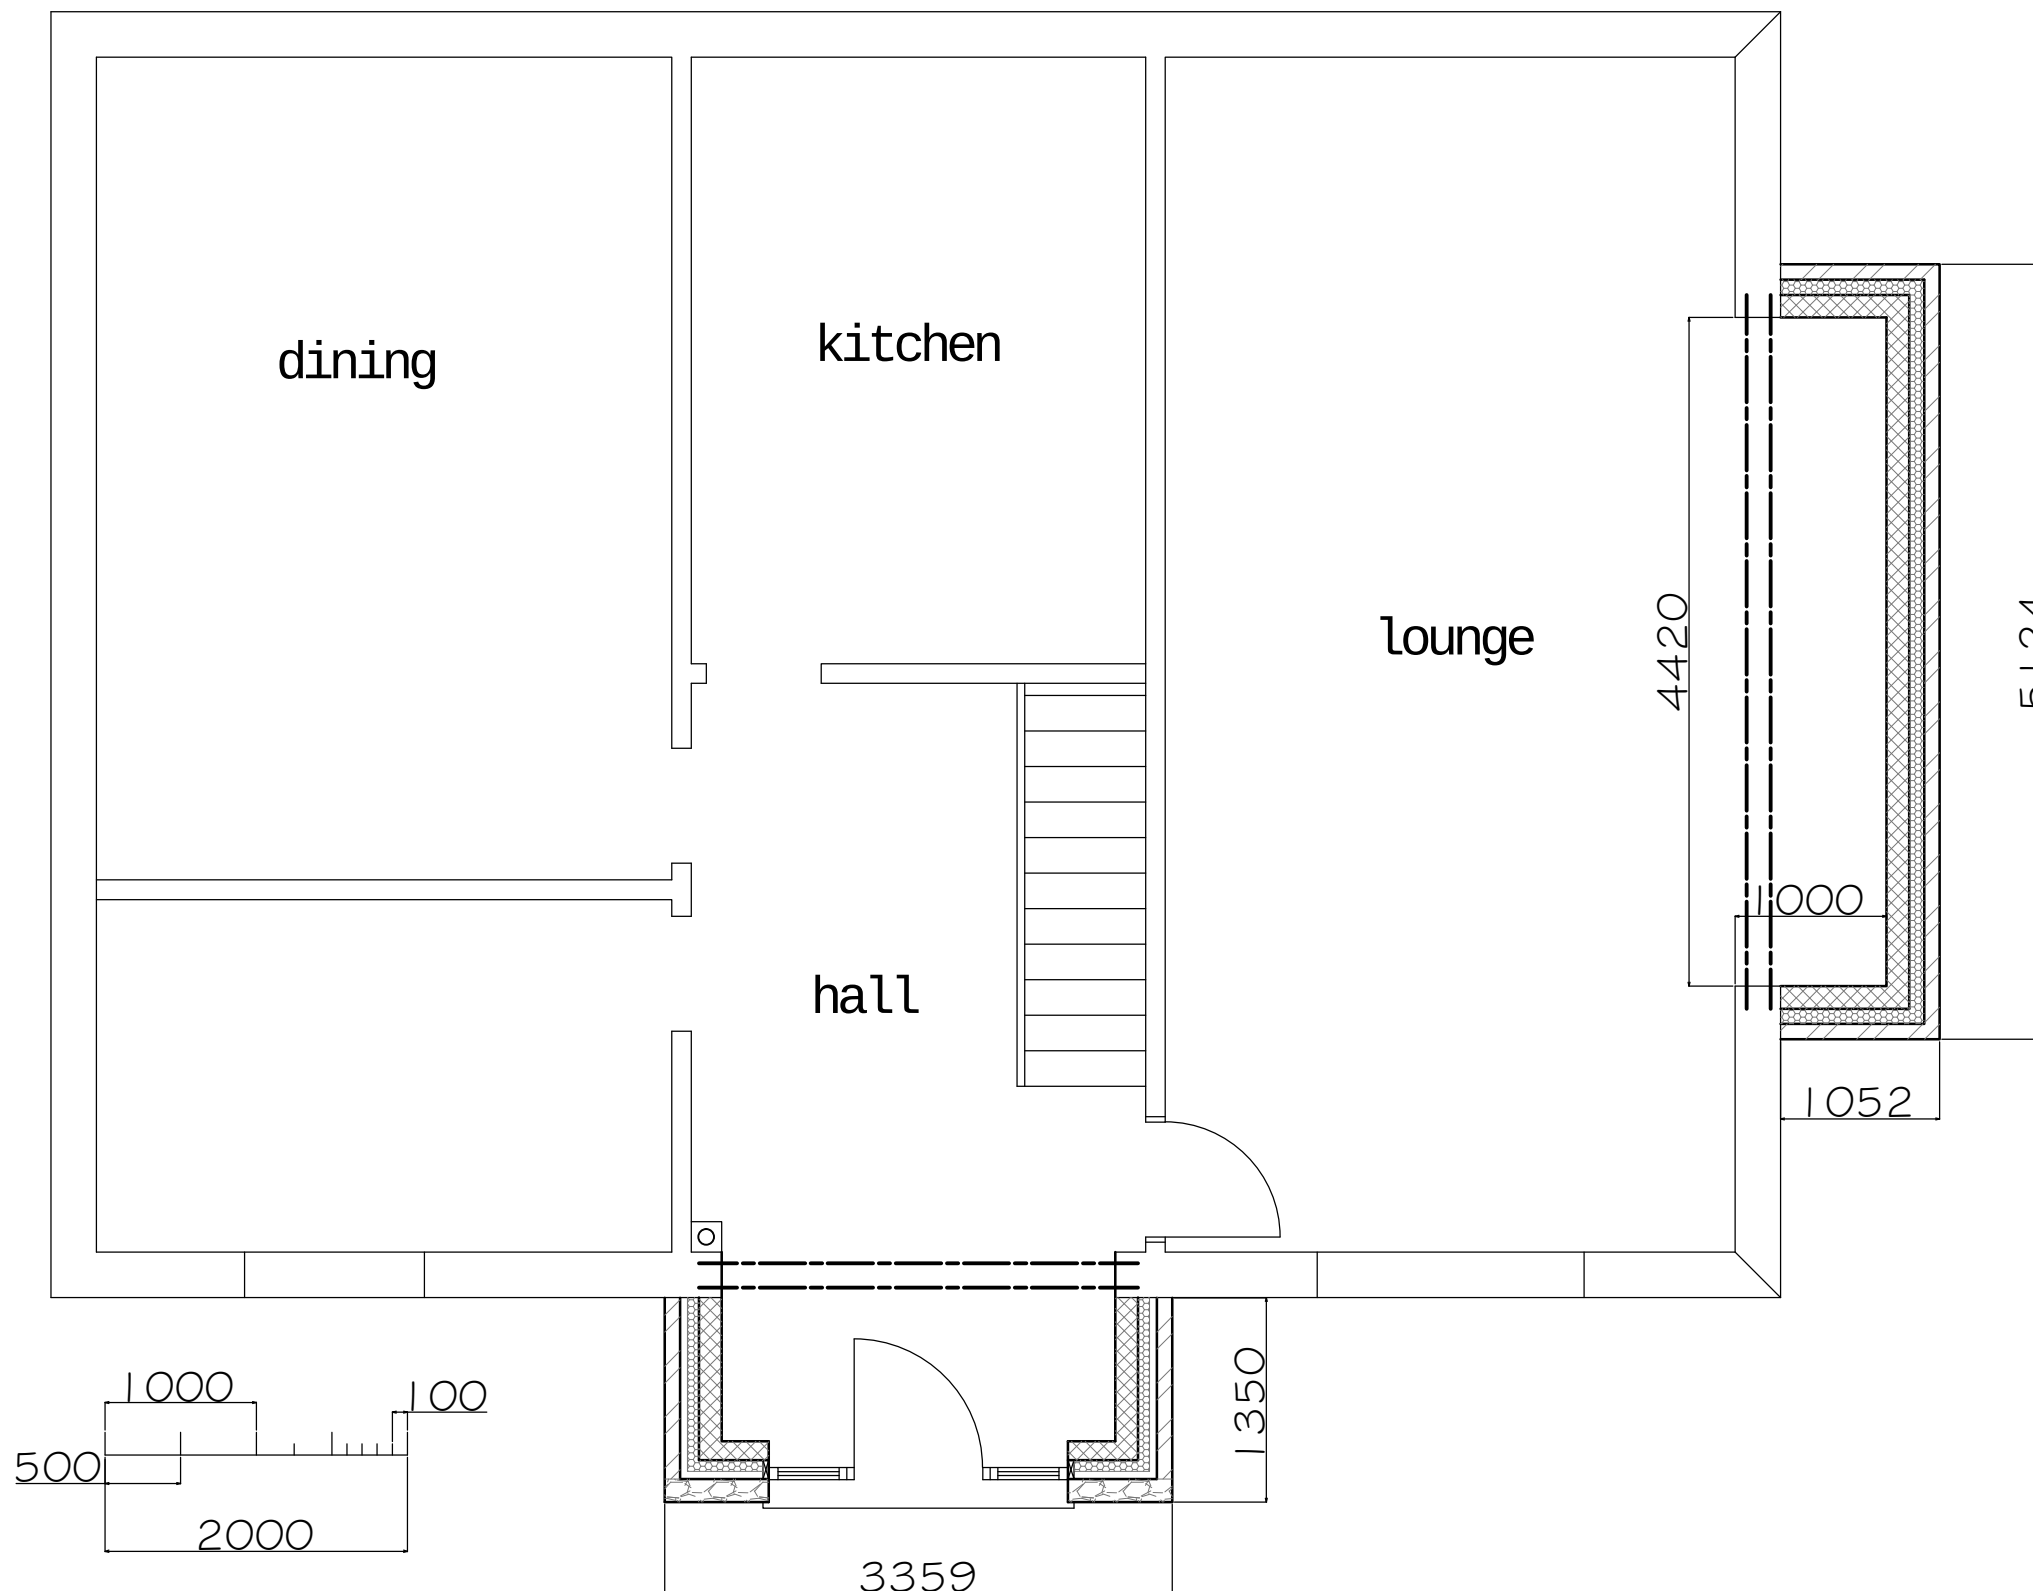

## proposed ground floor plan

Proposed Extensions  
2 Meadow Lane  
Stanton Under Bardon  
LE67 9TL  
For Mr K Richardson

Scale  
1:50  
March 2024  
Number 24/07/1