


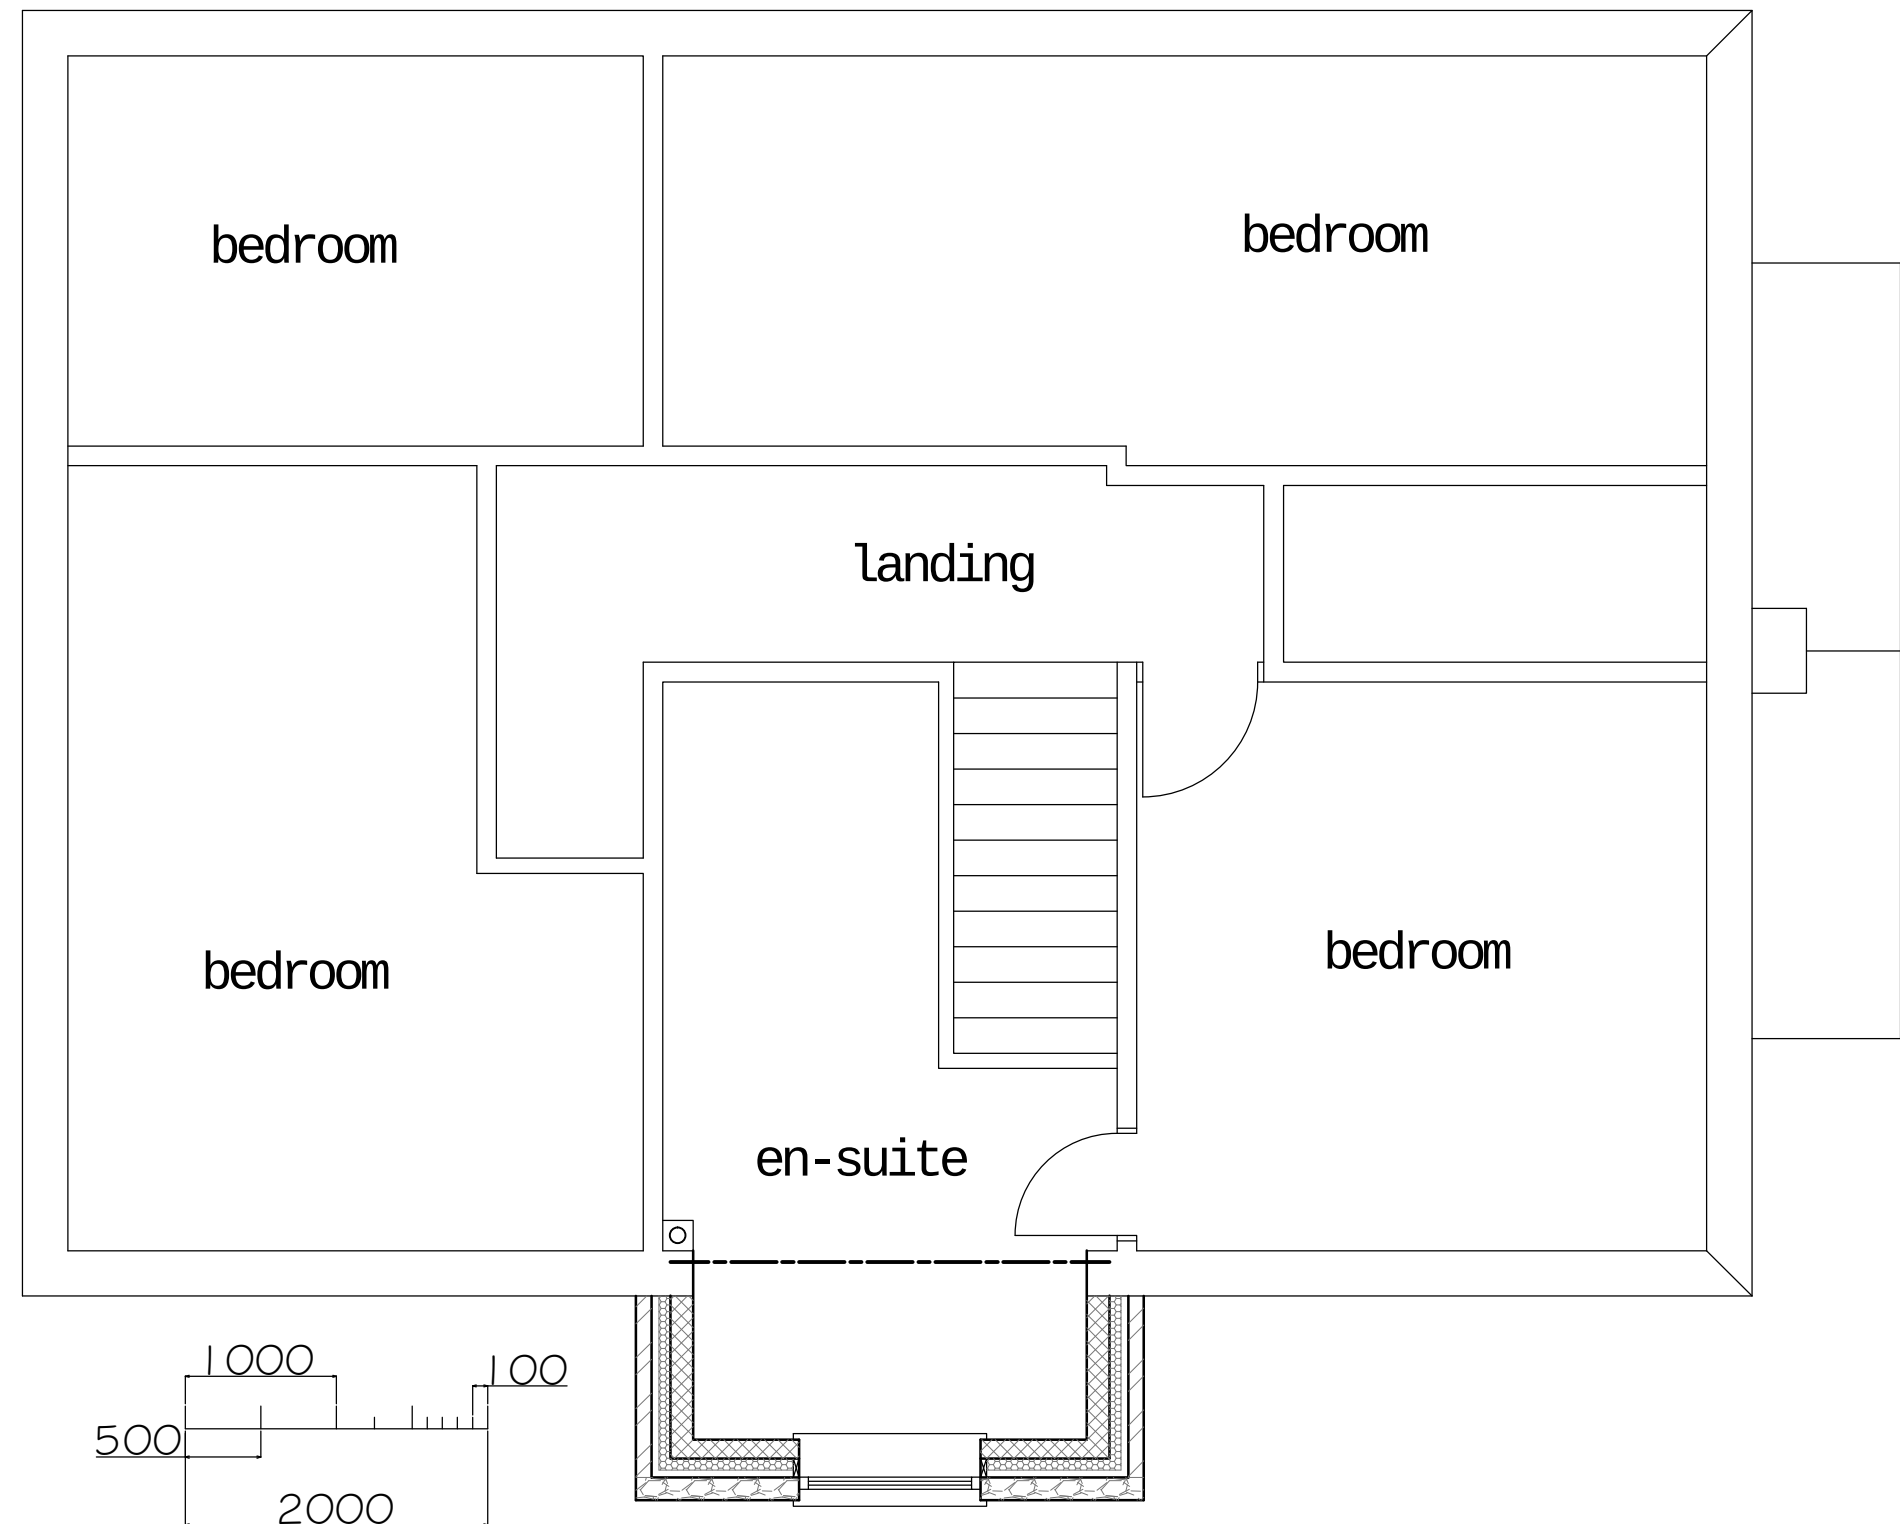

proposed first floor plan

Proposed Extensions
2 Meadow Lane
Stanton Under Bardon
LE67 9TL
For Mr K Richardson

Scale
1:50
March 2024
Number 24/07/2