



- NOTES:
1. This drawing remains the Copyright of GBa&e
 2. All dimensions to be checked on site by Contractor
 3. All dimensions in millimetres unless otherwise stated
 4. Do not scale copies of this drawing
 5. Any discrepancies in information should be reported to GBa&e for advice before proceeding
 6. All timber to be treated with preservative to B.S. 8417:2011 prior to use and made good thereafter
 7. This plan must be read in strict conjunction with other plans in this set, Structural Engineer's and specialists details
 8. All work shall be carried out in a good and workmanlike manner and with proper care and skill
 9. All goods and materials shall be of good quality and reasonably fit for their intended purpose
 10. PROTECTED SPECIES
 11. Bats, birds, great-crested newts and certain other species are protected by law. It is therefore essential that, if any such species are discovered, during, or before, the construction process the works are suspended and the local office of Natural England contacted for advice
 12. All proprietary products to be fixed/installed in strict accordance with manufacturer's recommended methods

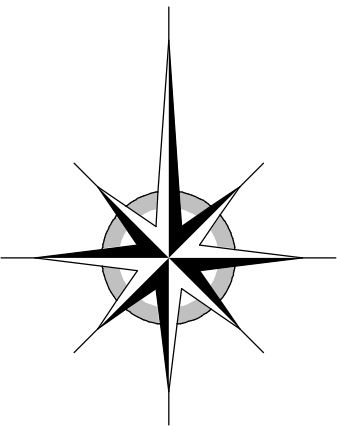


Ordnance Survey (c) Crown Copyright 2021. All rights reserved. Licence number Y00022432

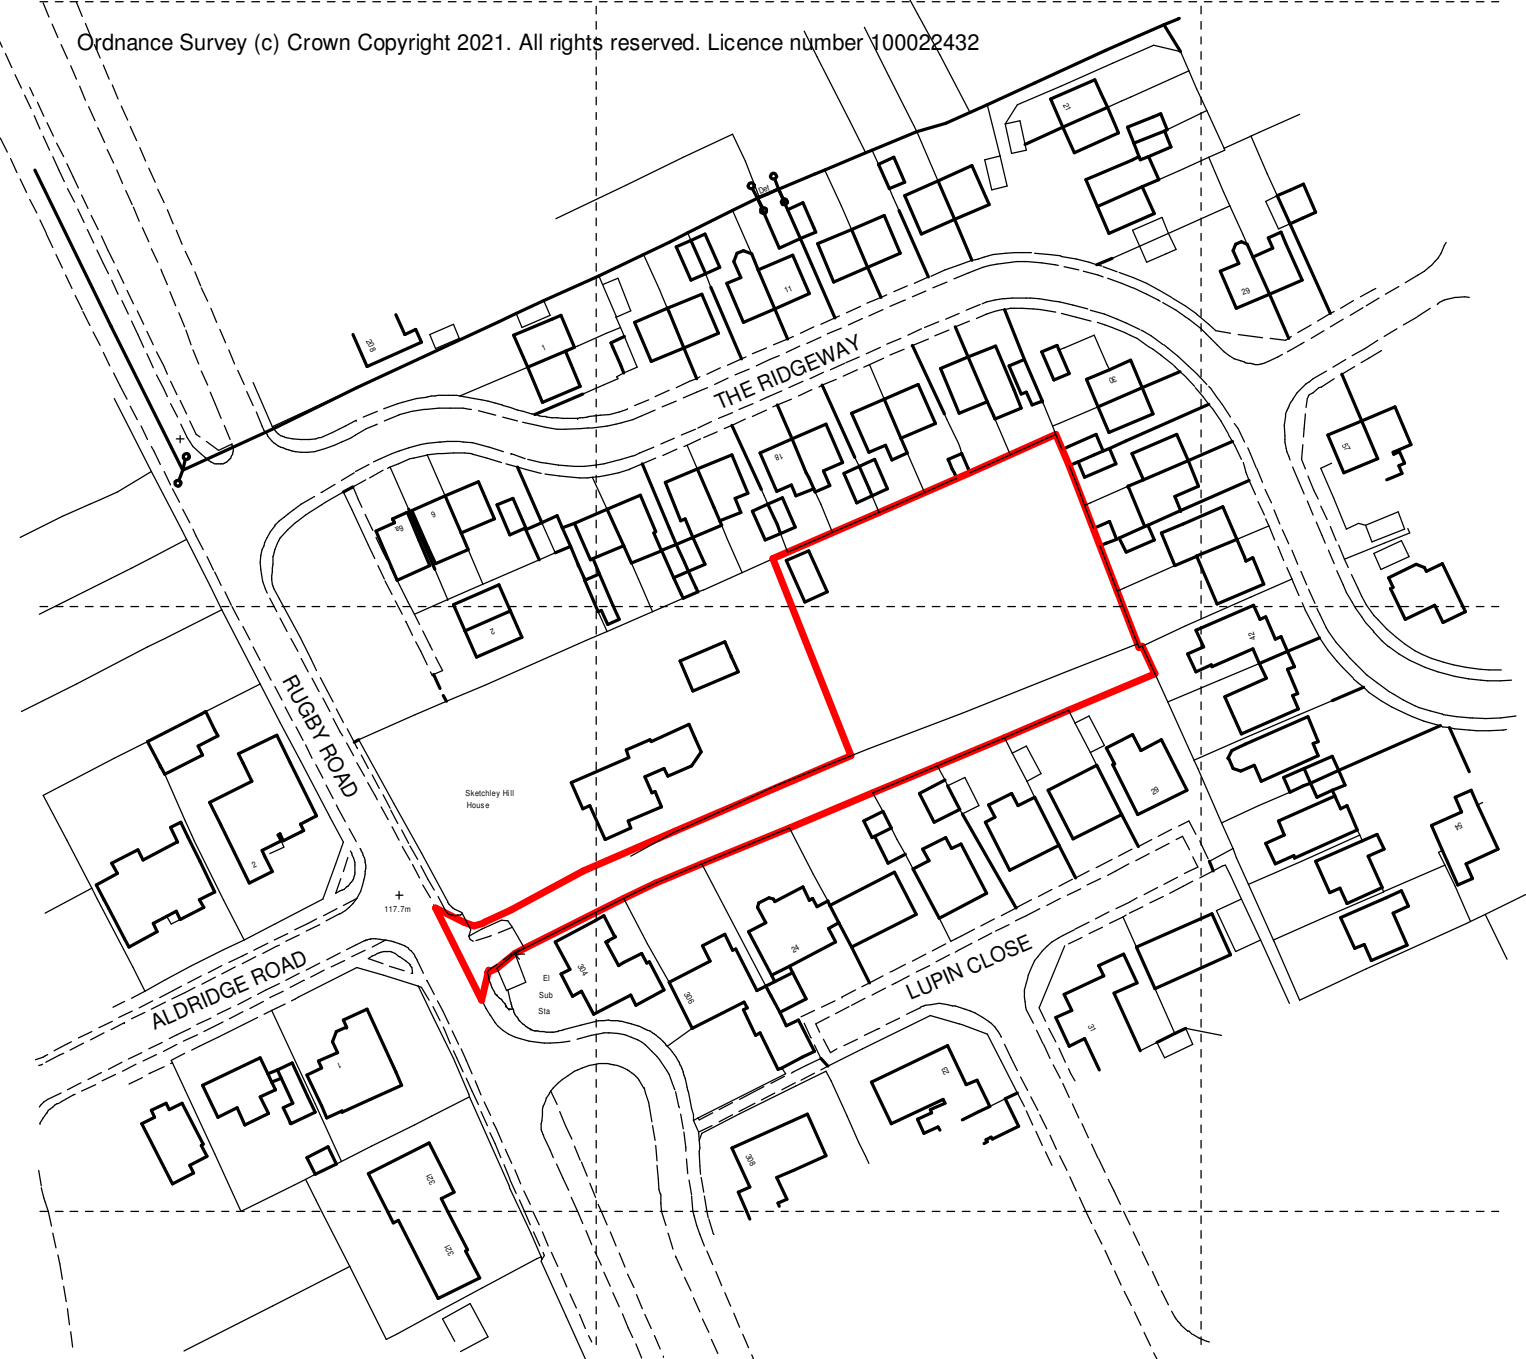

SITE LOCATION PLAN AS EXISTING



BLOCK PLAN AS PROPOSED

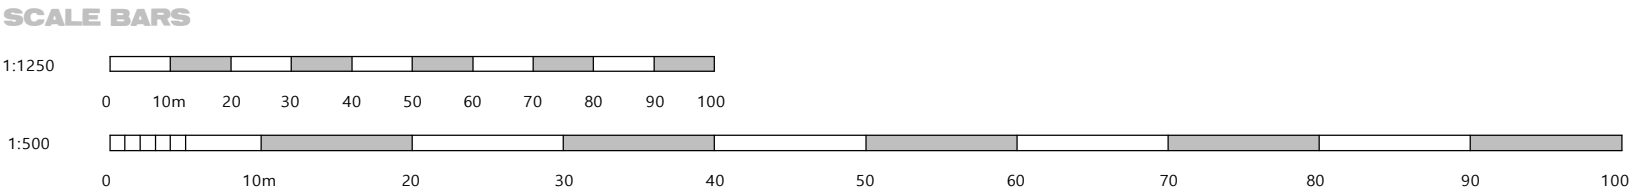

rev.				
client	Mr D & Mrs J Heath			
project	Proposed Detached Dwelling - Plot 2, r/o Sketchley Hill House, Rugby Rd, Burbage, Hinckley, LE10 2ND			
title	BLOCK PLAN AS PROPOSED and SITE LOCATION PLAN AS EXISTING			
drawn	size	scale	ref.	rev.
gb	A1	1:500, 1:1250	4800/02	

GBa&e

DEVELOPMENT CONSULTANCY ARCHITECTURE ECOLOGY ARBORICULTURE



Chartered Institute Of Architectural Technologists

GBa&e is a trading style of George Burton ARCHITECTURE & ECOLOGY Ltd

The Shambles 27 Brookside Stretton-on-Dunsmore Rugby Warwickshire CV23 9NH
0476 542301 admin@gbae.co.uk www.gbae.co.uk