

existing rear elevation

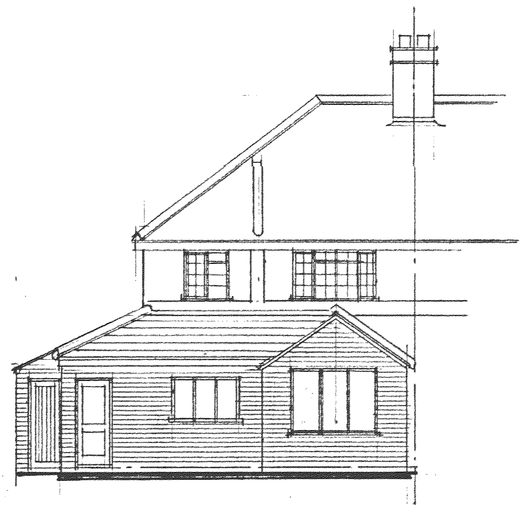

proposed rear elevation

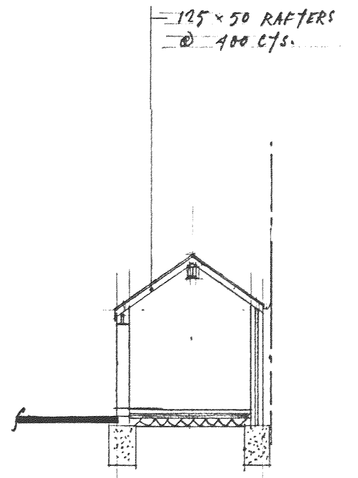

section a a

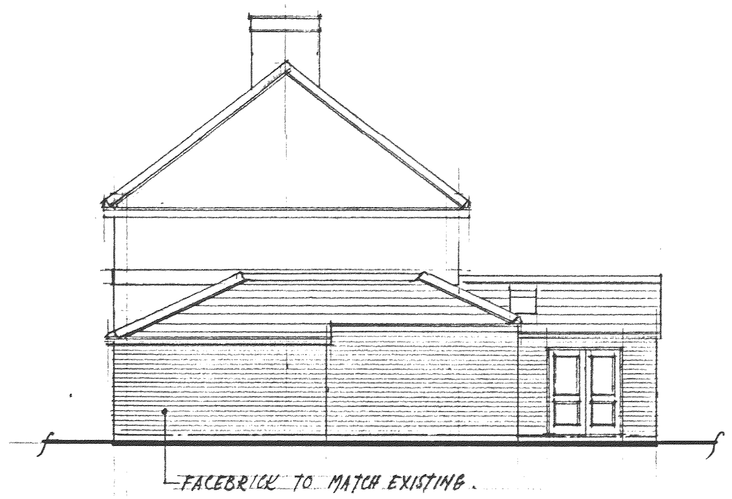

proposed side elev: to no 35

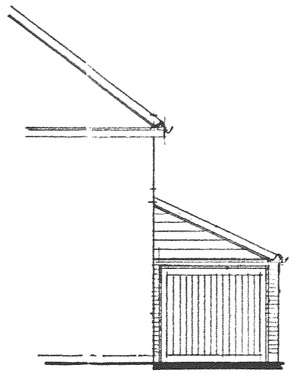

prop: front
elev: garage

NOTES:
All dimensions must be checked on site and not scaled from this drawing.

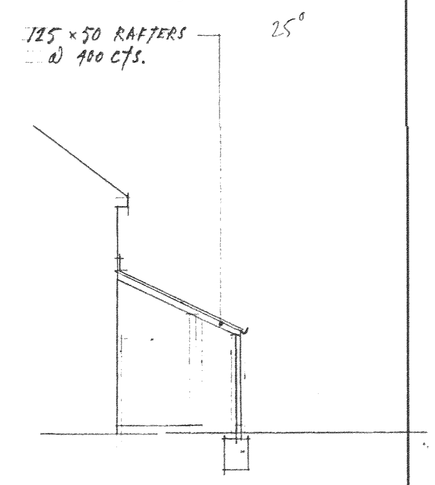

section c c

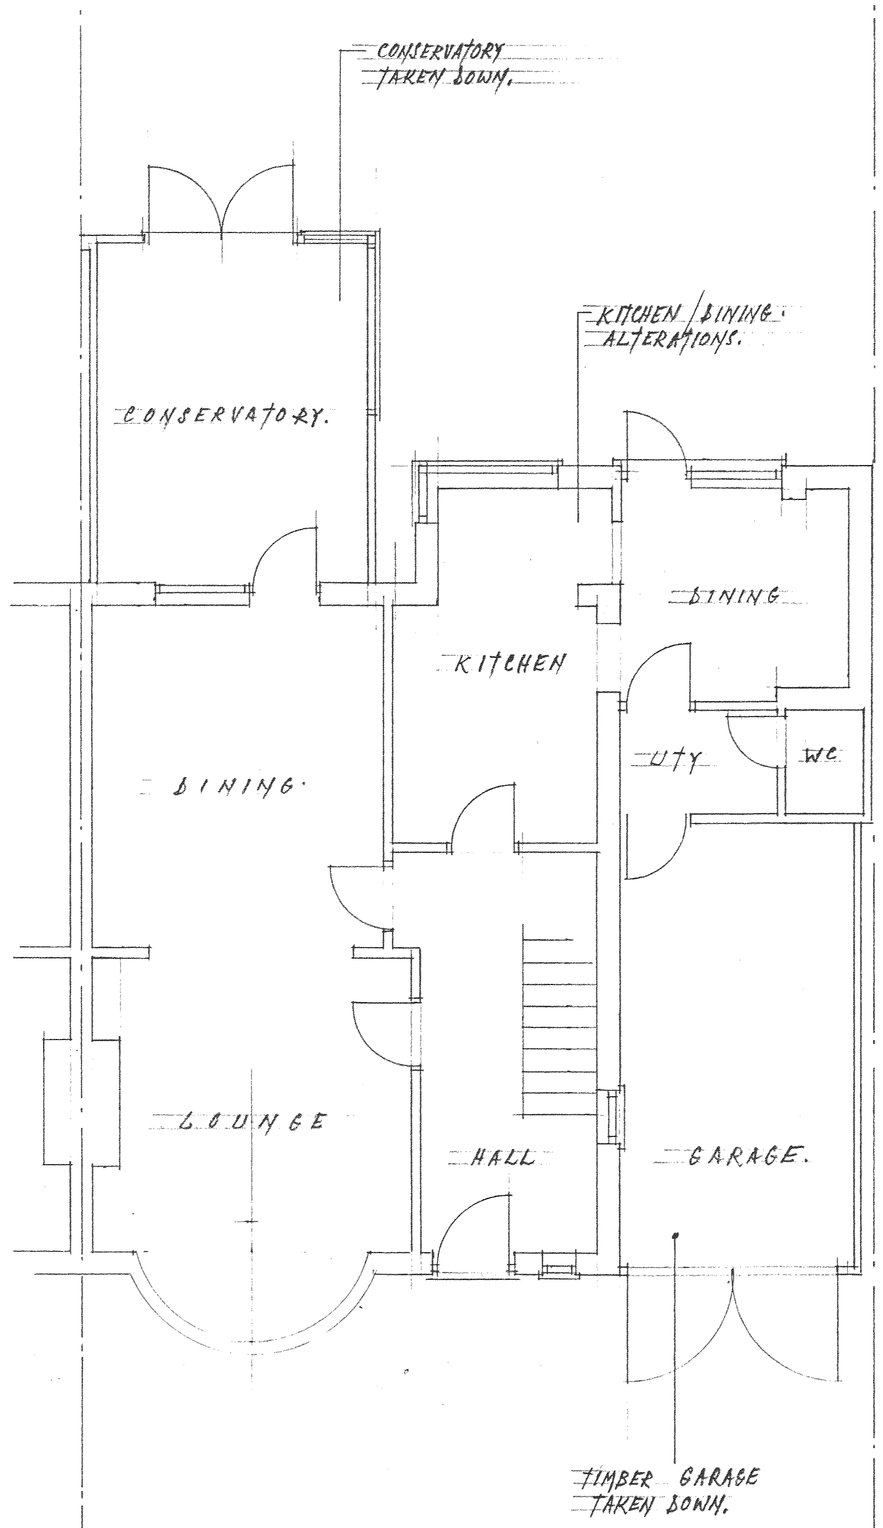

EX: GROUND FLOOR

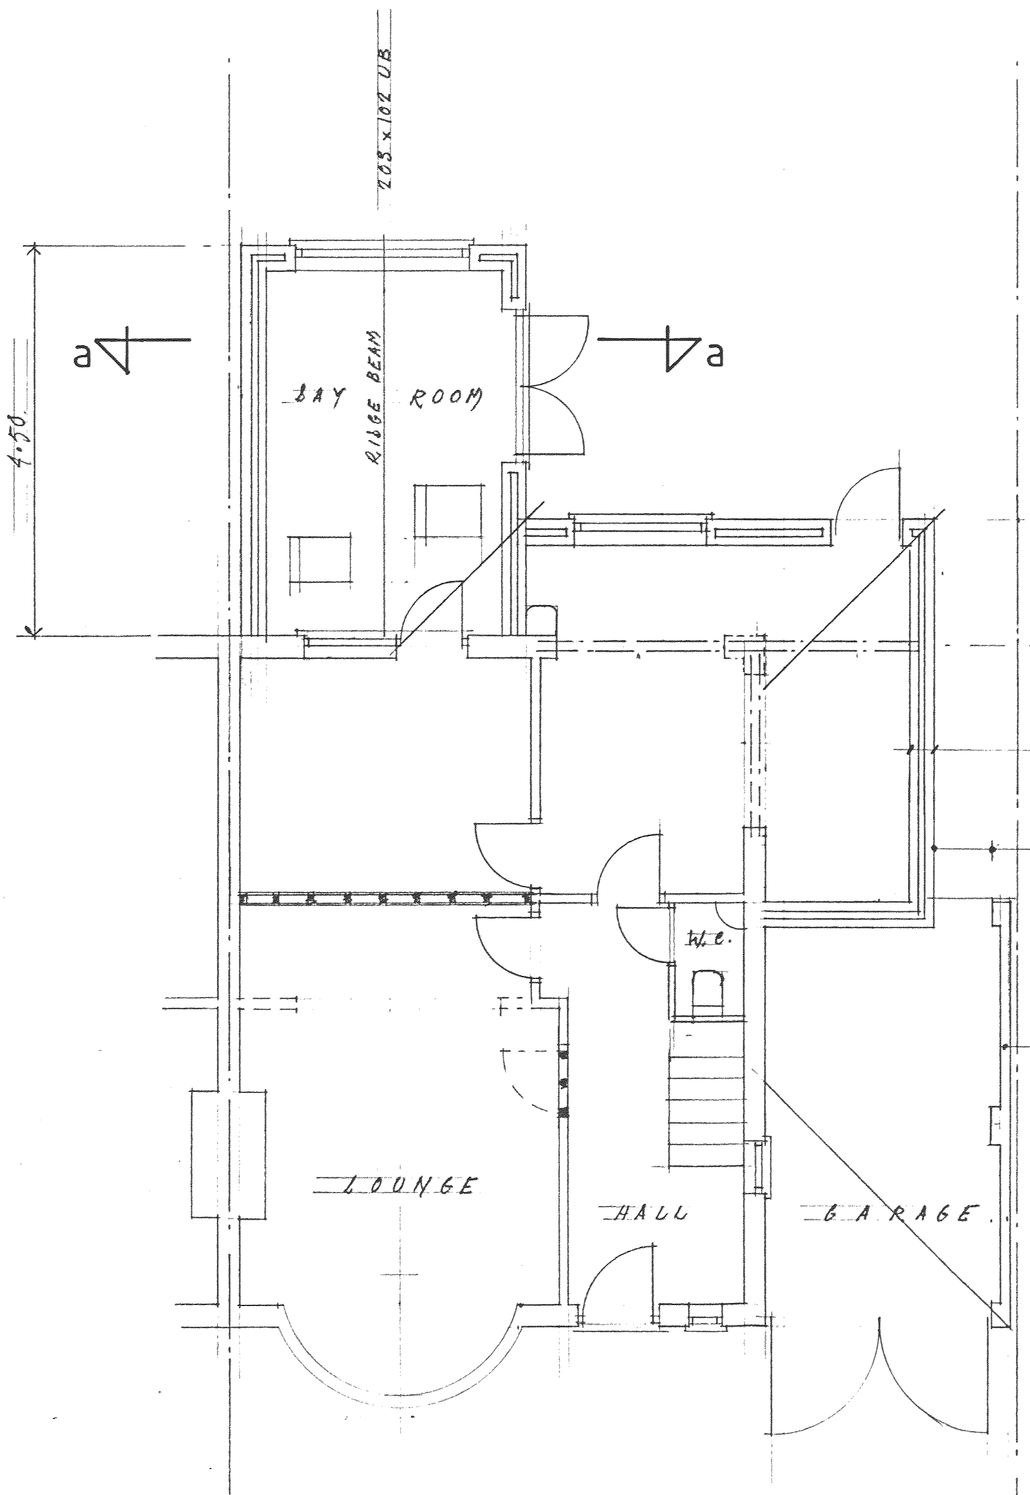

PROPOSED GROUND FLOOR

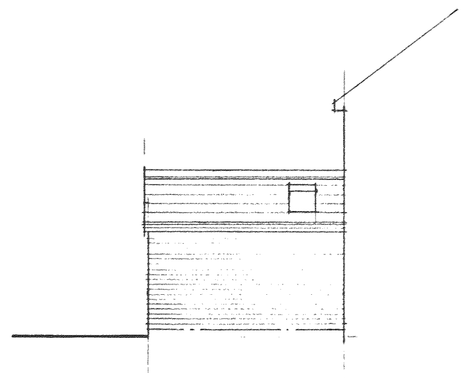

prop: side
view to no 31

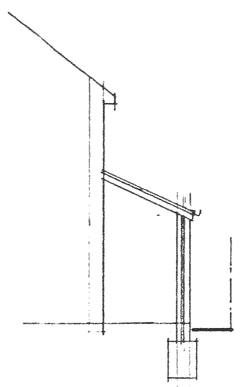

section bb

SEE CALCULATIONS FOR STRUCTURAL SUPPORT BEAM SIZES:

NEW CAVITY WALL

DOOR WIDTH TO BE A MINIMUM BUT TO SUIT WHEELY BIN WIDTHS.

NEW SINGLE BRICK WALL WITH PIERS AS SHOWN

A		
	Date	Revisions

© copyright

DEVELOPMENT SERVICES
03 MAR 2009
RECEIVED

Client
MRS. D WATTS.

Job Title
33, SPRINGFIELD ROAD,
HINCKLEY.
LEICS.

Drawing Title
PROPOSED EXTENSION AND ALTERATION TO THE SIDE/REAR OF SEMI-DETACHED HOUSE.

07946 413302.

Scale 1:50 & 1:100.

Date JAN 2008 | Drawn by D.J. WILKINSON.

Drg. No. 4165 PP/670589 | Rev.

JOHN E. WRIGHT 526657

1 prints.