

EXISTING ELEVATION

NOT TO SCALE

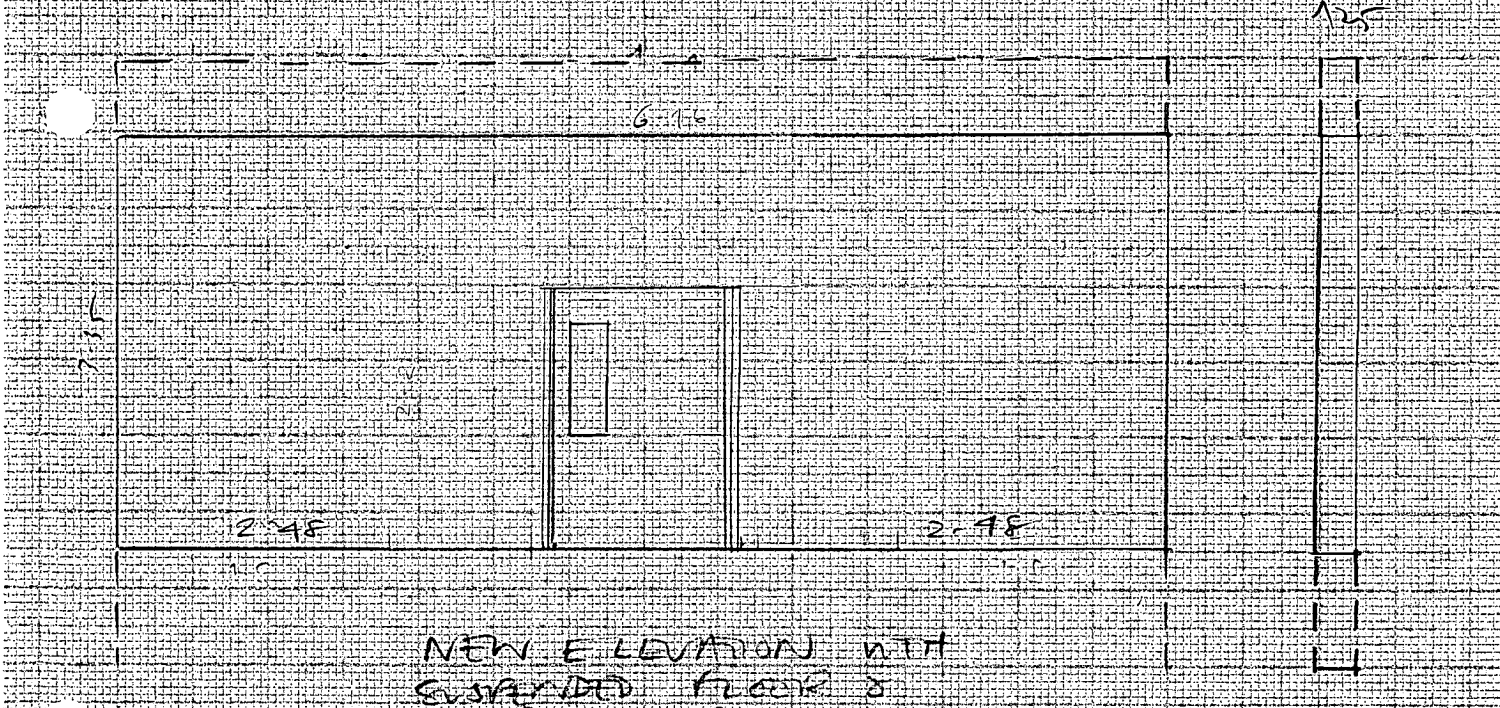

NEW ELEVATION WITH SUSPENDED FLOOR & EXTENDED CEILING IN SITU