GENERAL NOTES

1. For General Notes see separate sheet N° 1.
2. For Specification notes see separate sheets Nos 2-7. Only notes & references on drawing are relevant.
3. For electrical installation, design & testing see note E1. sheet 7.
4. Calculations are required for the 'Target Co_2 Emissions & the Dwelling Co_2 Emissions' to satisfy Regulation 17A & 17B of Part L1A.
5. Pressure test data is to be provided on completion of construction work in compliance with Part P1. Reg L1A para 2c B.
6. Accredited 'Robust' details to be used during construction.

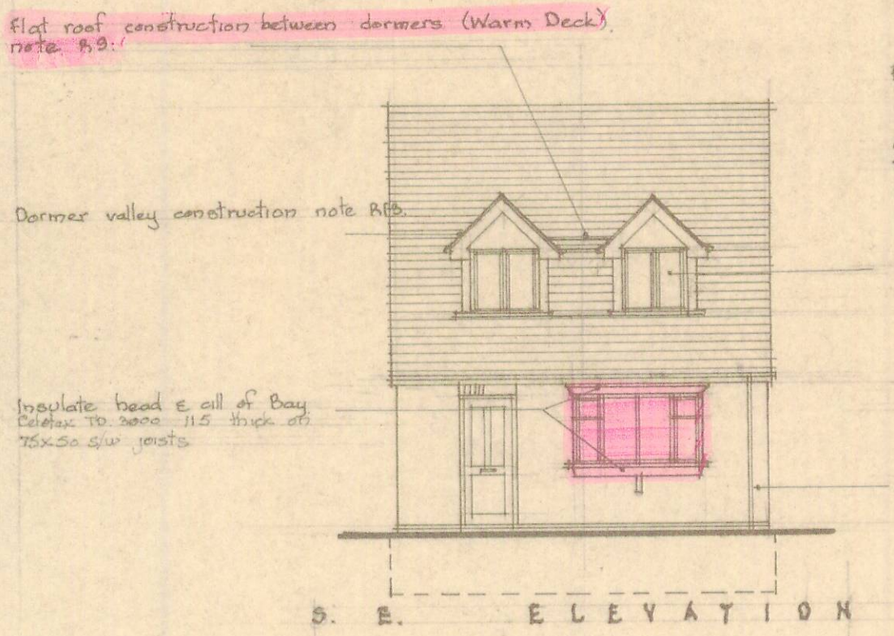

S. E. ELEVATION

N. W. ELEVATION.

NOTE.

1. Height of light switches & socket outlets see note E2.
2. Boiler details note J5. Thermastatic values to radiators note J7
3. Notice for Heating Appliances details note J8.

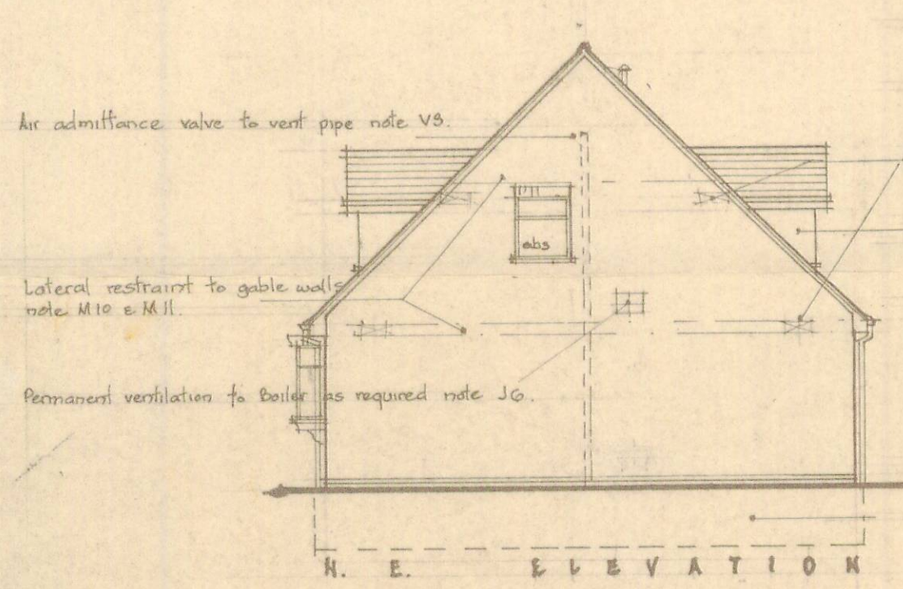

N. E. ELEVATION

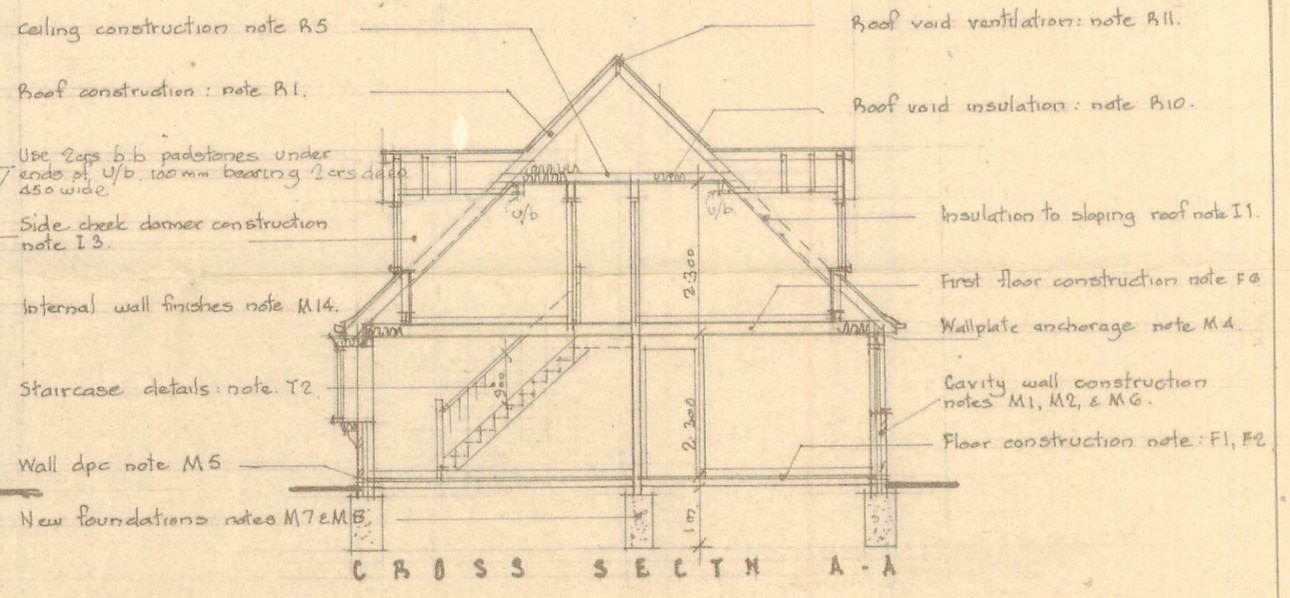

CROSS SECTN A-A

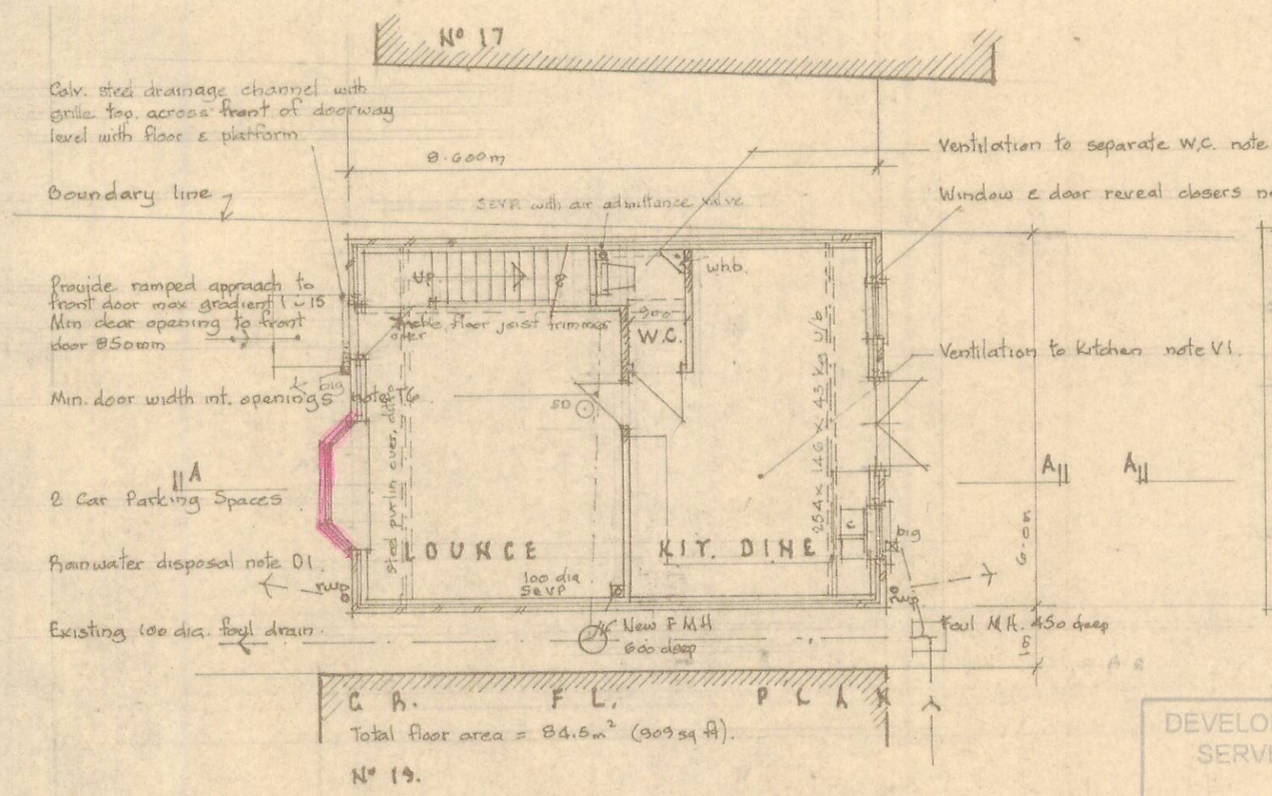

G. F. L. PLAN

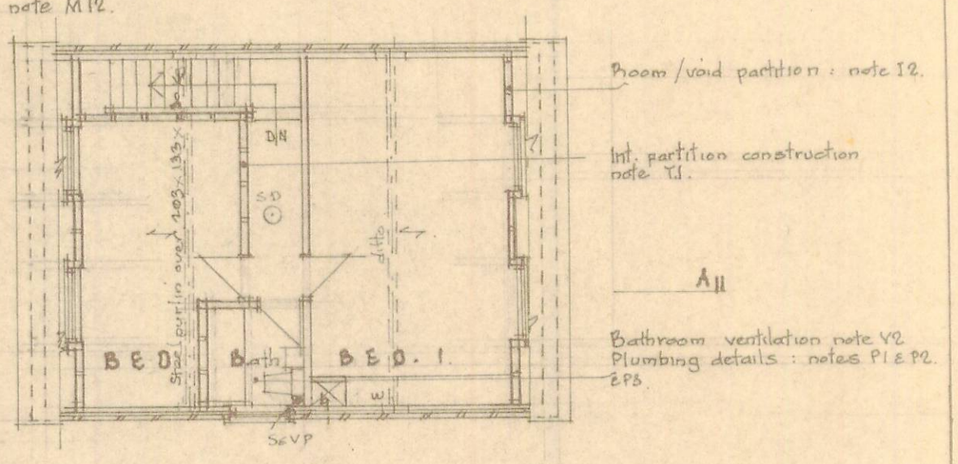

FIRST F.L. PLAN

DEVELOPMENT SERVICES
05 MAR 2009
RECEIVED

Amendment 'A' :- Roof construction amended to 'Cut' Roof :- Aug 08 GJR
'B' :- WC drain added - Boiler position amended etc :- Dec 08 GJR
'C' :- Bay window & linked dormers added Aug 08. GJR.

PROPOSED DETACHED DWELLING. AT N° 19. QUEENSWAY. BARWELL. LEICS.

SCALE : 1:100 DRAWN BY : C. J. RUSTED M.C.I.A.T. DRWG N° 508 2008. 1.A0.