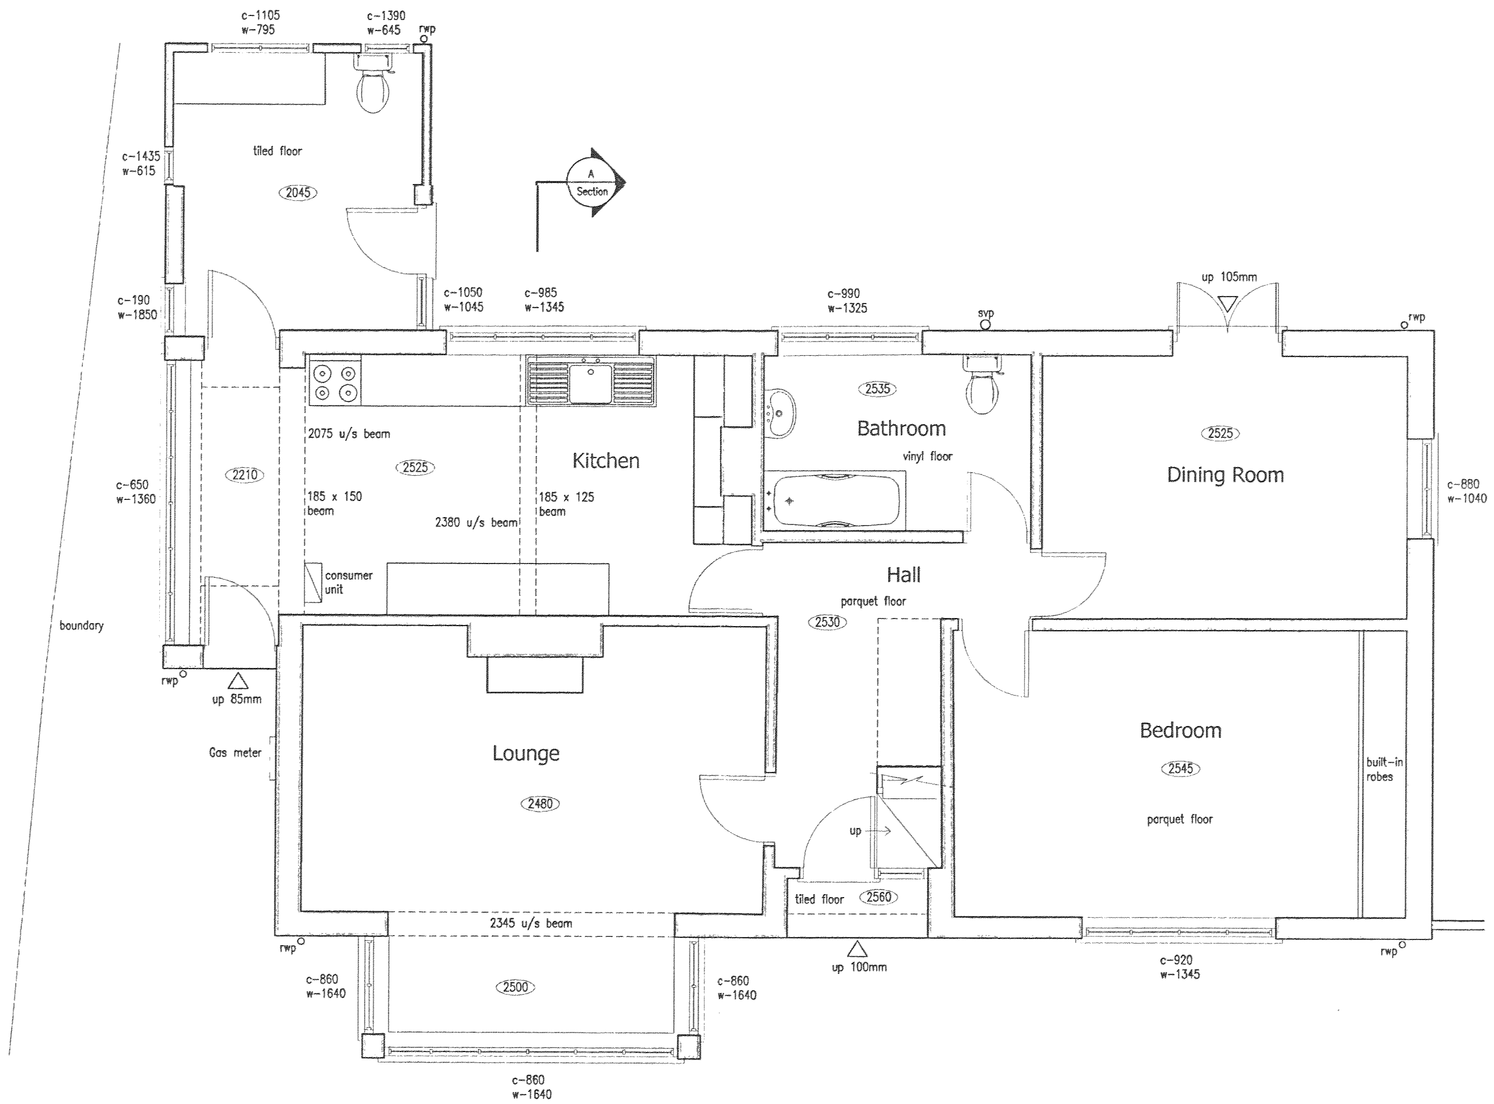

Ground Floor Plan
Scale 1:50

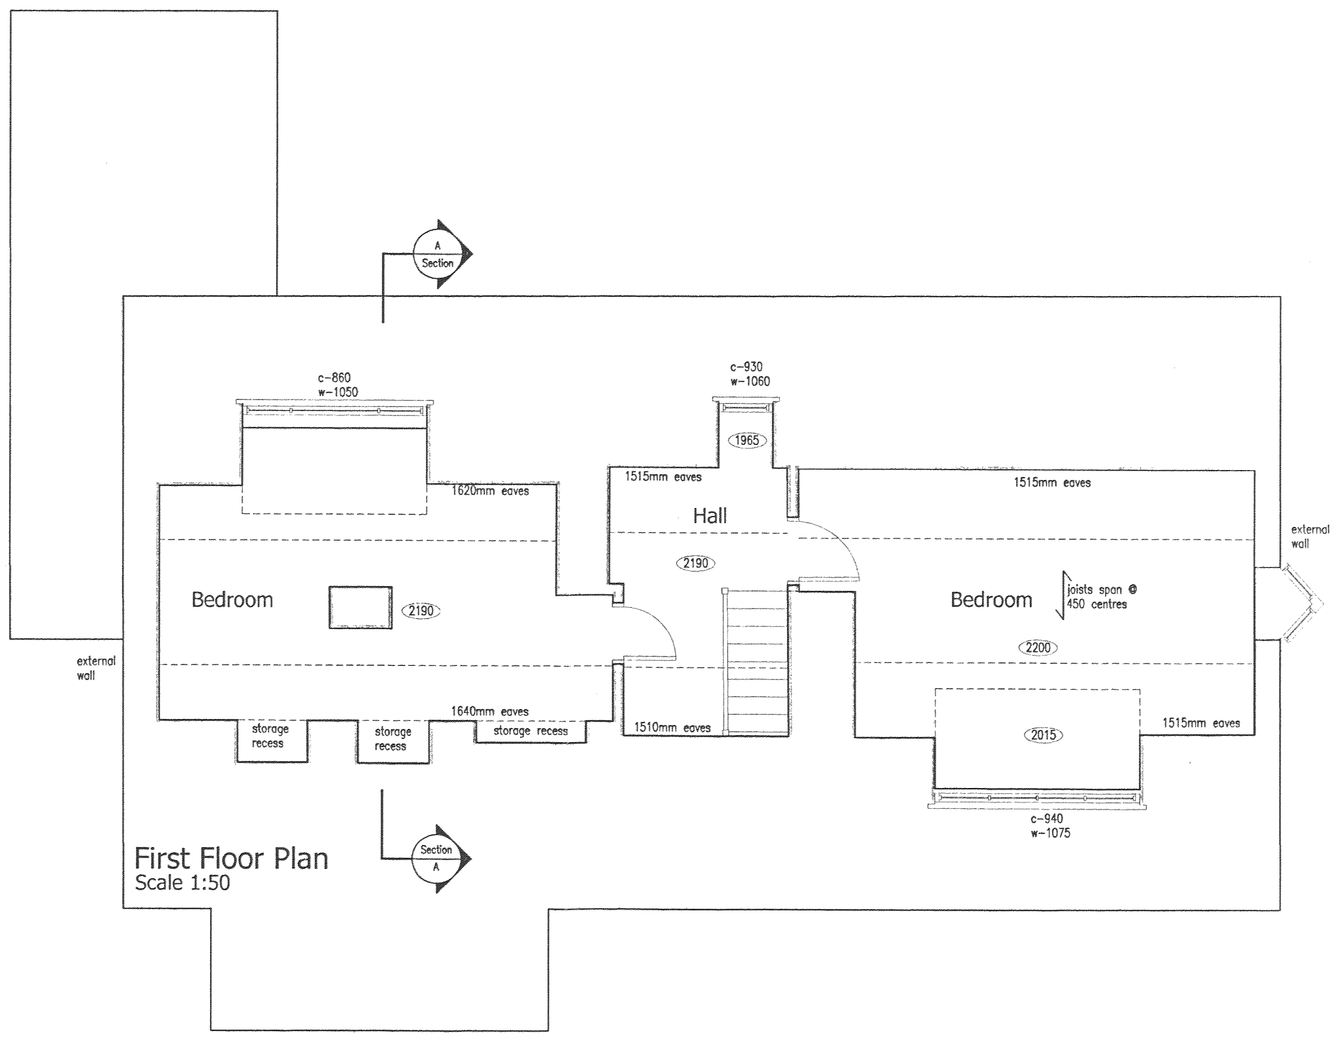

First Floor Plan
Scale 1:50

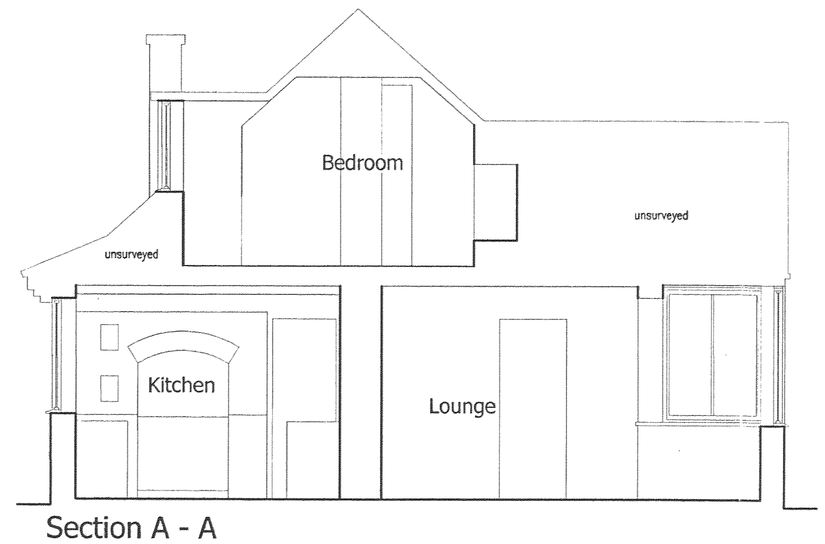

Section A - A
Scale 1:50

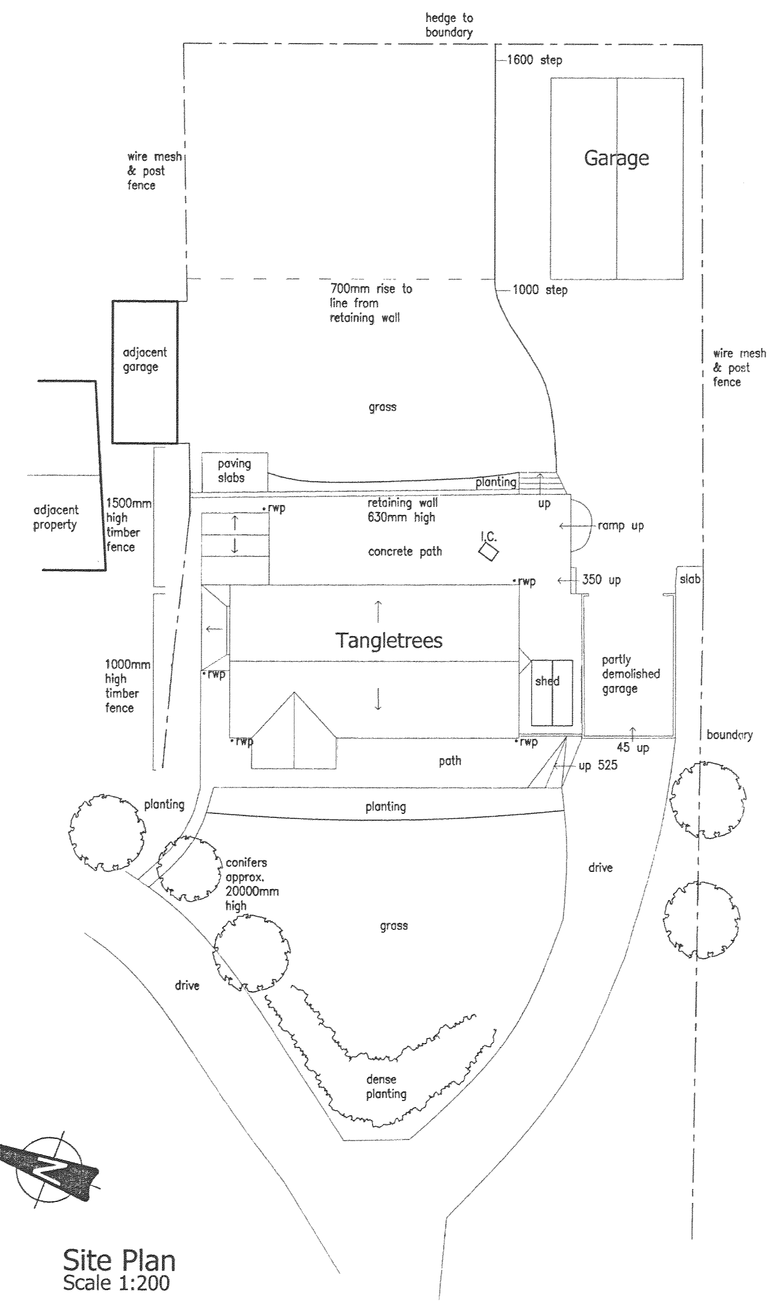

Site Plan
Scale 1:200

DEVELOPMENT
SERVICES
05 MAR 2009
RECEIVED

Revisions :

Figured dimensions must be taken in preference to scaled dimensions and any discrepancies are to be referred to David Granger Architectural Design Limited. Contractors, subcontractors and suppliers must verify all dimensions on site before commencing any work or making any workshop drawings. All drawings are copyright of David Granger Architectural Design Limited.

DAVID GRANGER
Architectural Design Limited

Project
Proposed Extensions & Alterations
Tangletrees
Bufton Drive, Botcheston Road.
Newtown Unthank

Drawing Title
Existing Details
Sheet 1 of 2

Client
Mr D. Lovegrove & Ms M Worth

Drawing No.
08.2403.01

Date	Scale
28.08.08	As indicated
Drawn by	Checked by
R.P.H.	D.G.

The Old Dairy, Mill St., Packington,
Ashby-de-la-Zouch, Leics. LE65 1WN
Tel: 01530 560939 Fax: 01530 560115
www.davidgrangerdesign.com
Company Reg. No. 5068912