

Proposed Street Elevation E 1:100

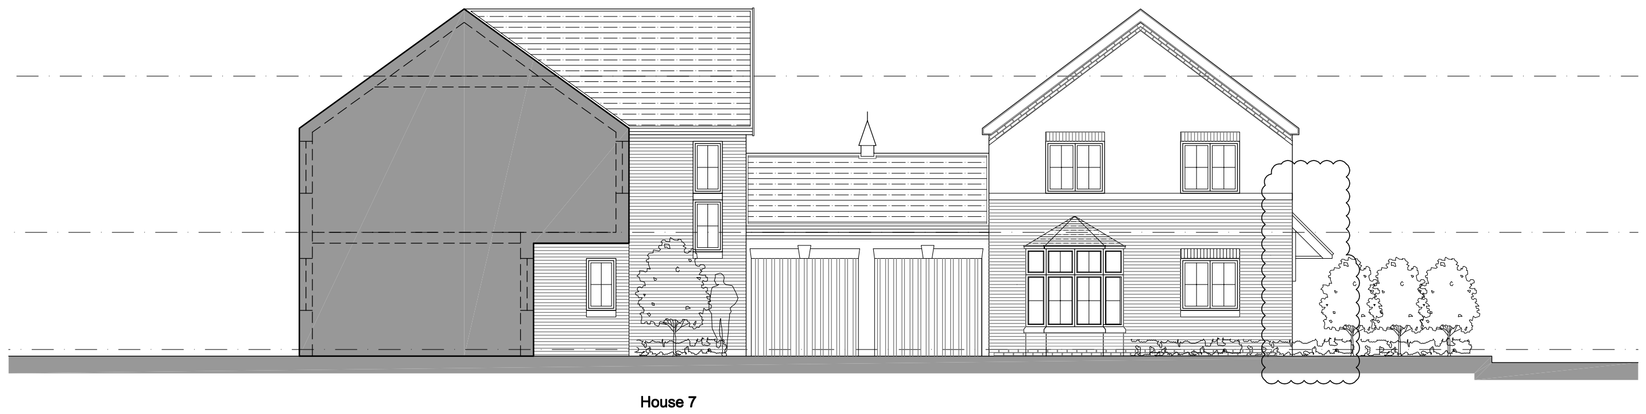

Proposed Street Elevation F 1:100



Proposed Street Elevation G 1:100

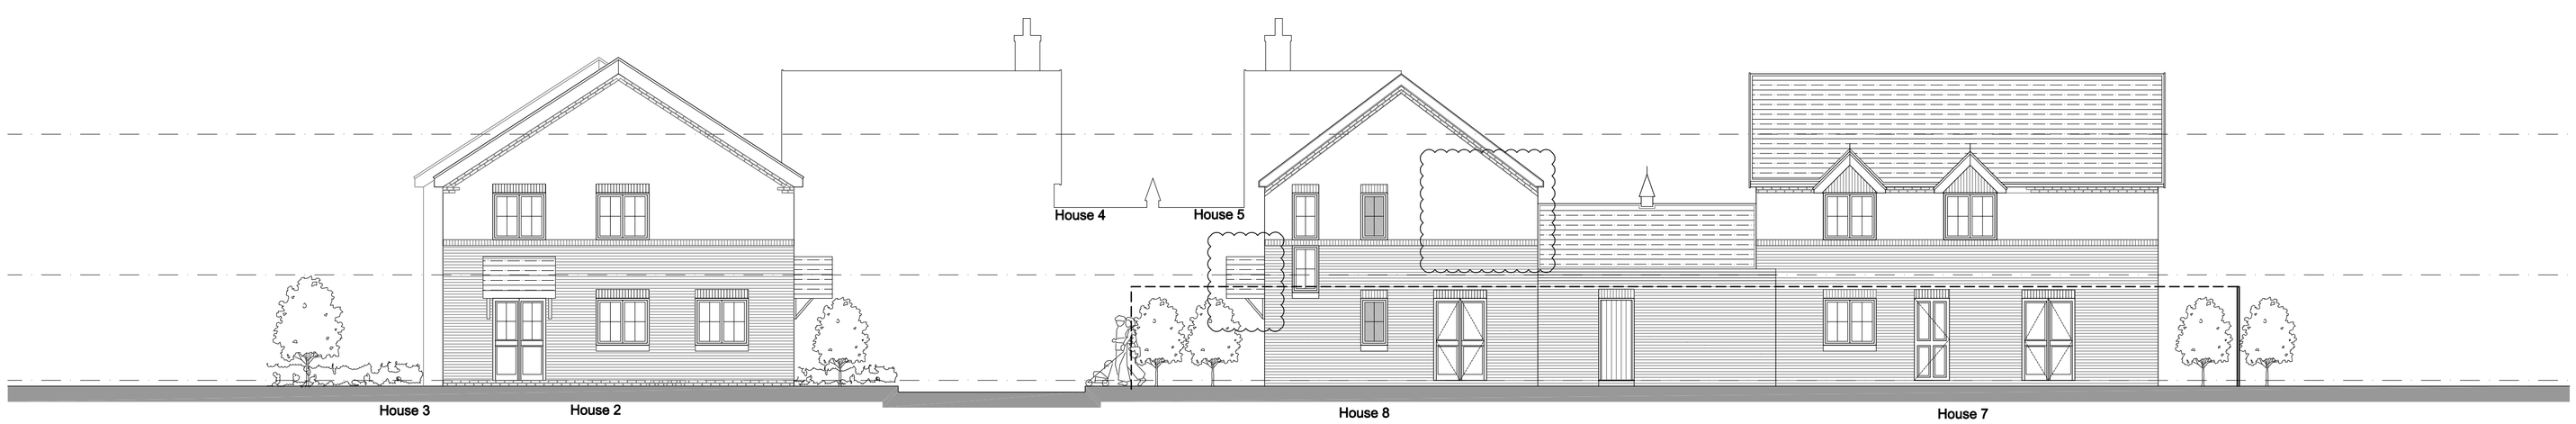

Proposed Street Elevation D 1:100

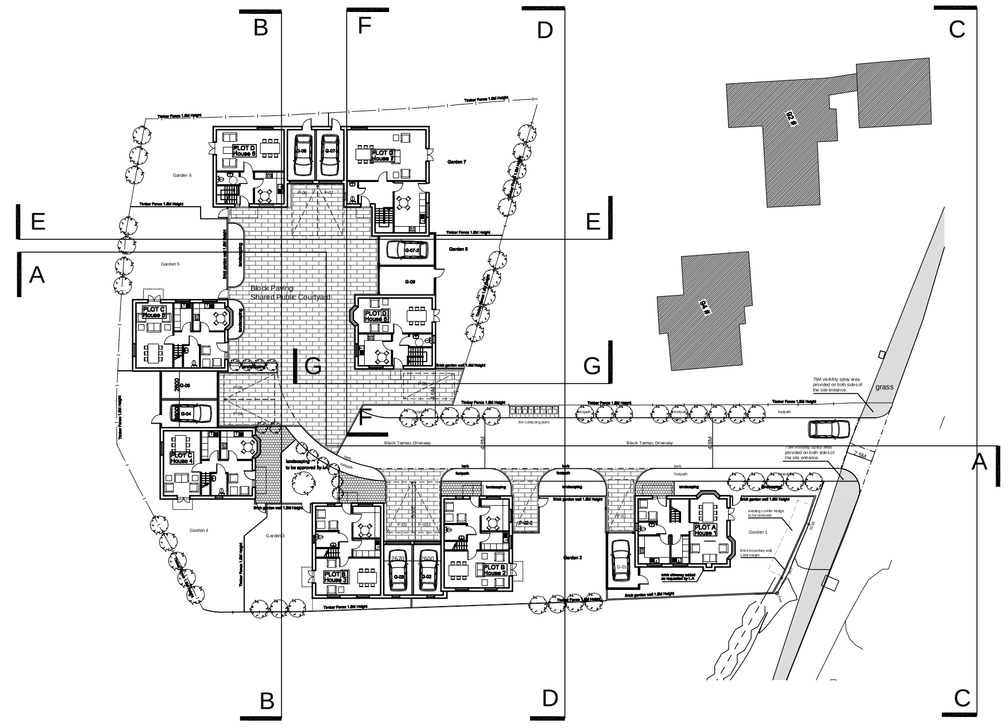

B TG 2008 02 26 scheme revised according to cmments from local authority
A TG 2008 01 04 scheme revised according to cmments from local authority

rev. date content

clark - birch - perkins
architects
interior designers project managers
44 THE ROPEWALK, NOTTINGHAM NG1 5EL
TEL: 0115 948 1144 FAX: 0115 958 0976

project
Mill Lane,
Earl Shilton,

drawing title
Proposed Street Elevations D,E,F,G

scale 1:100 date SEP 2007
by TG status planning

drawing number 3930 PLN (ele) 007 revision B

reproduction subject to copyright original sheet size A1