


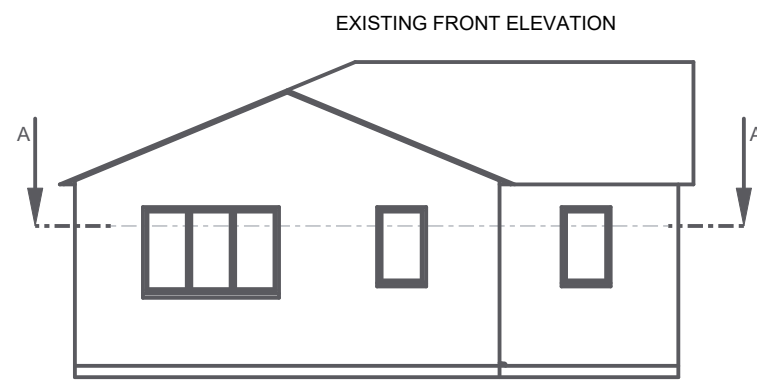
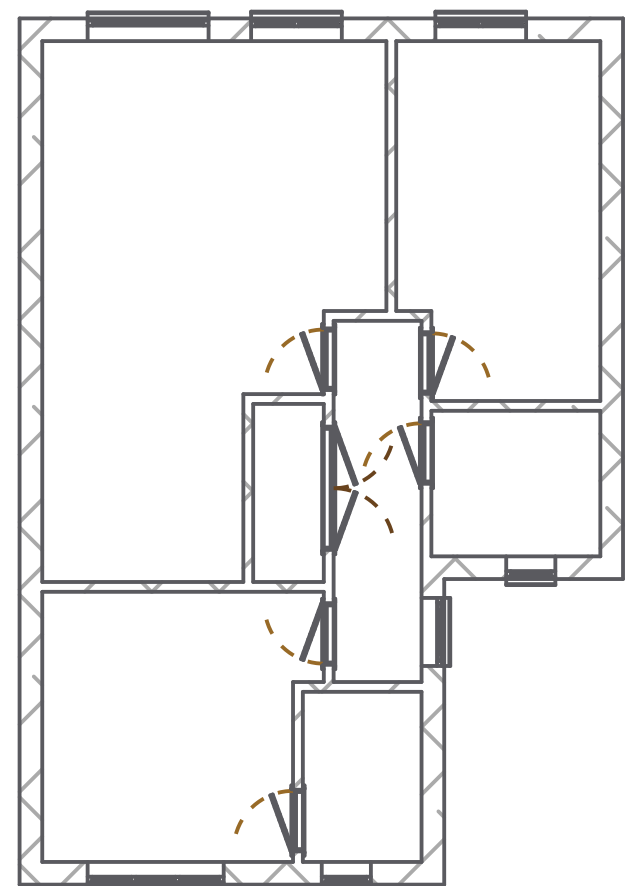
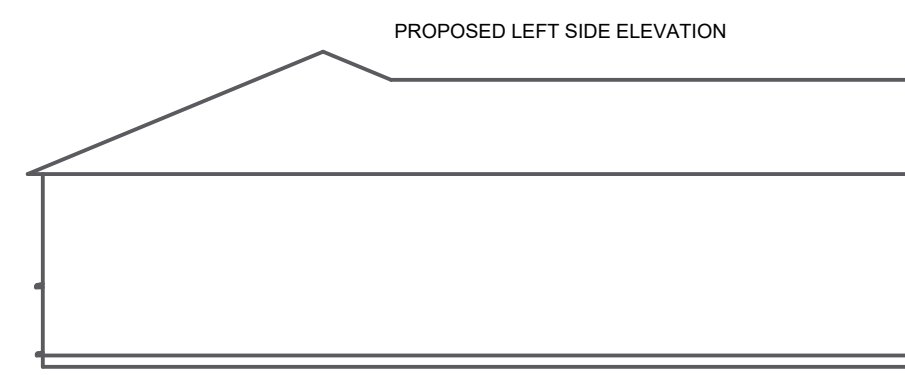
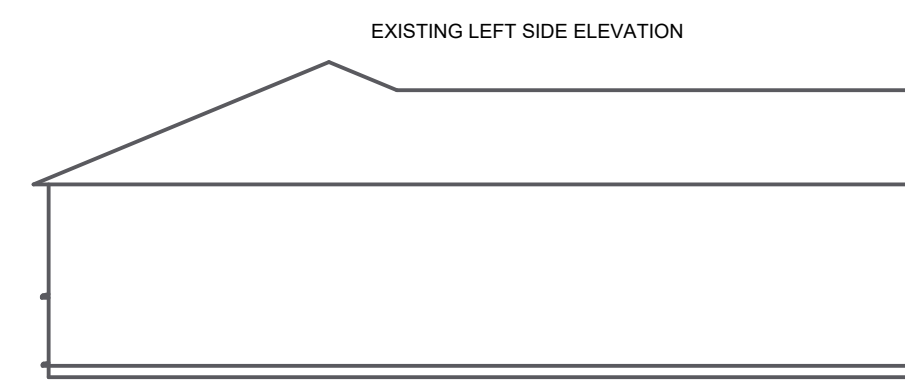
 
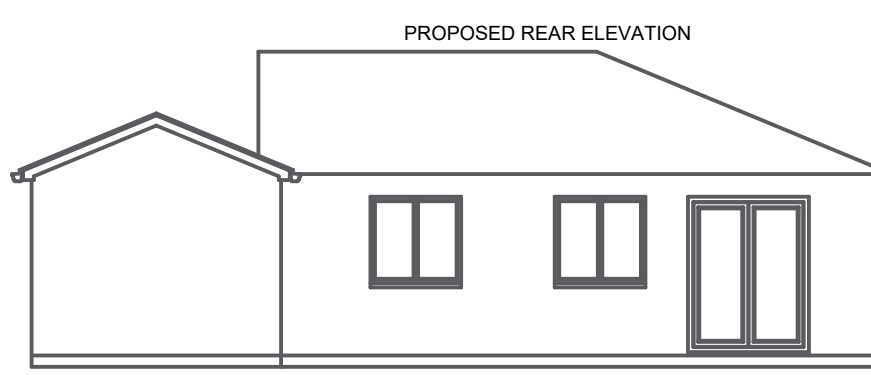
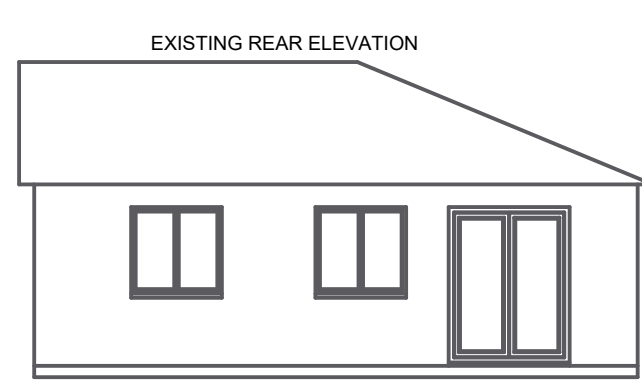
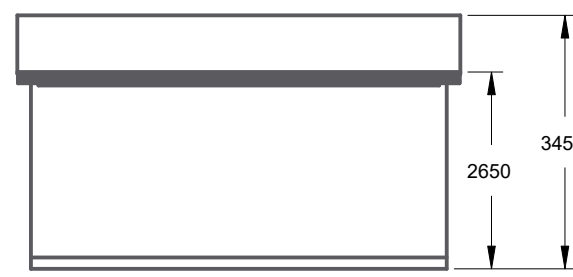
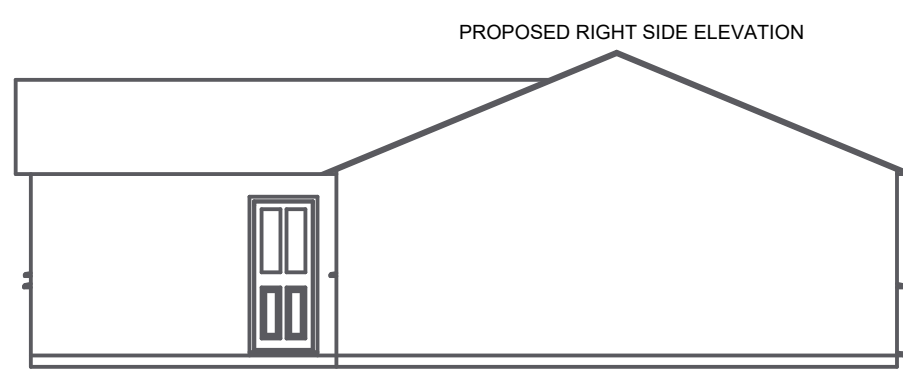


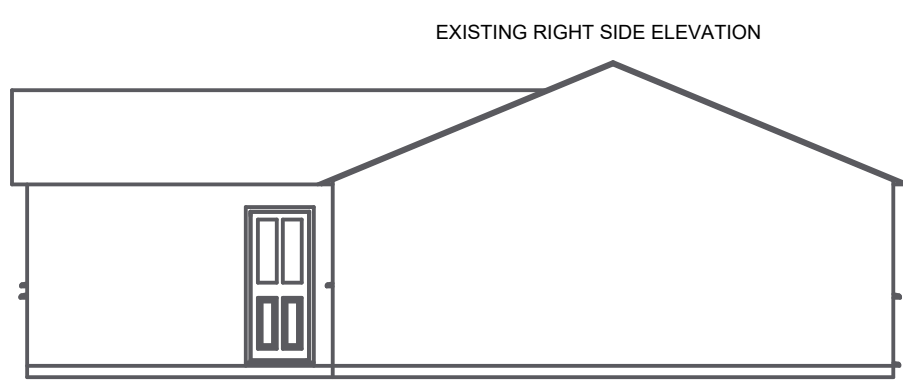


SCALE 0,010

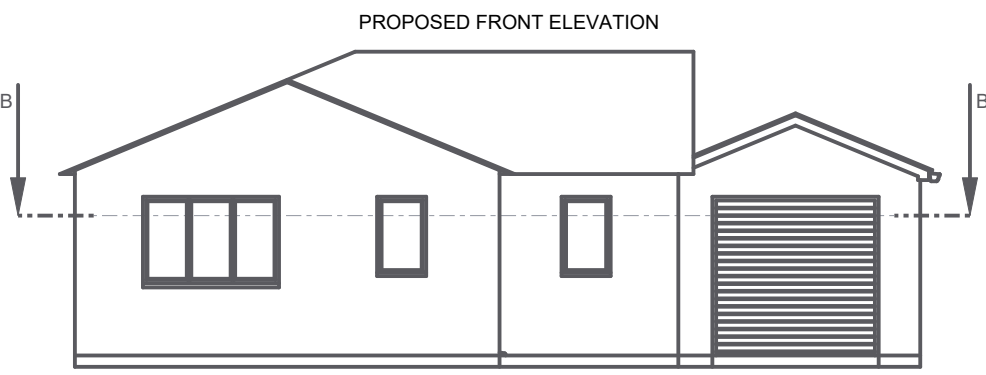


EXISTING FLOOR PLAN
SECTION A-A

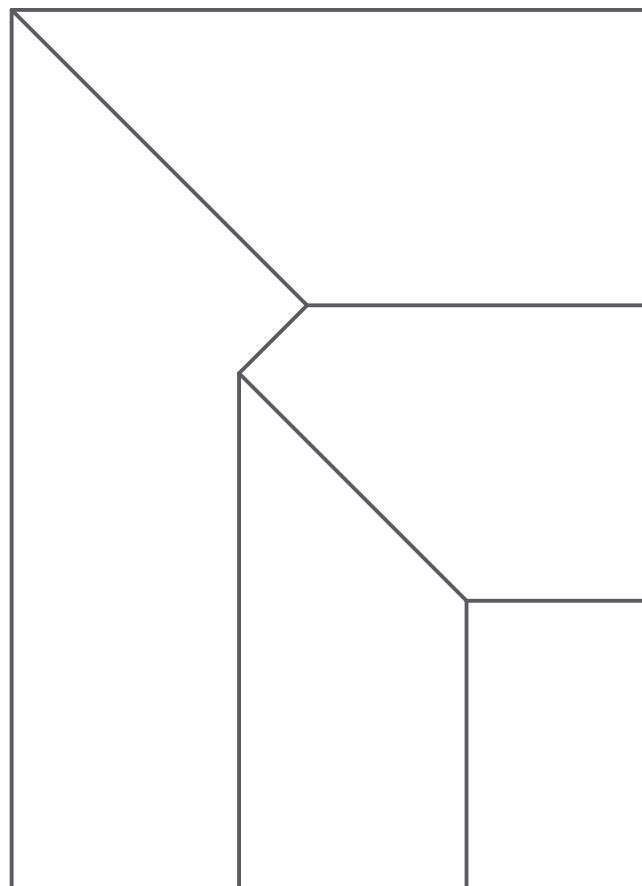


EXISTING PLAN VIEW
SCALE 0,010

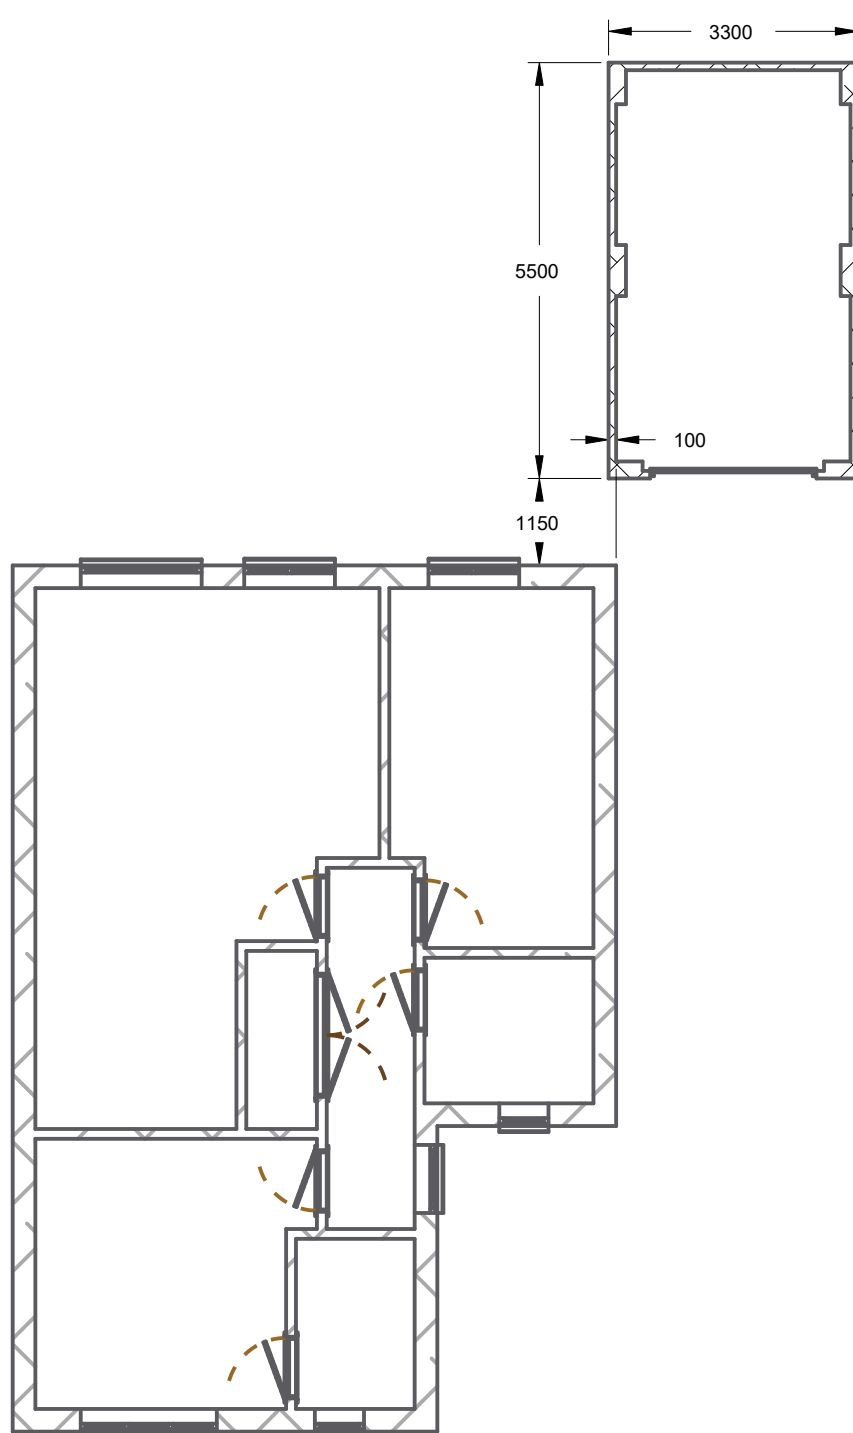

PROPOSED FLOOR PLAN
SECTION B-B

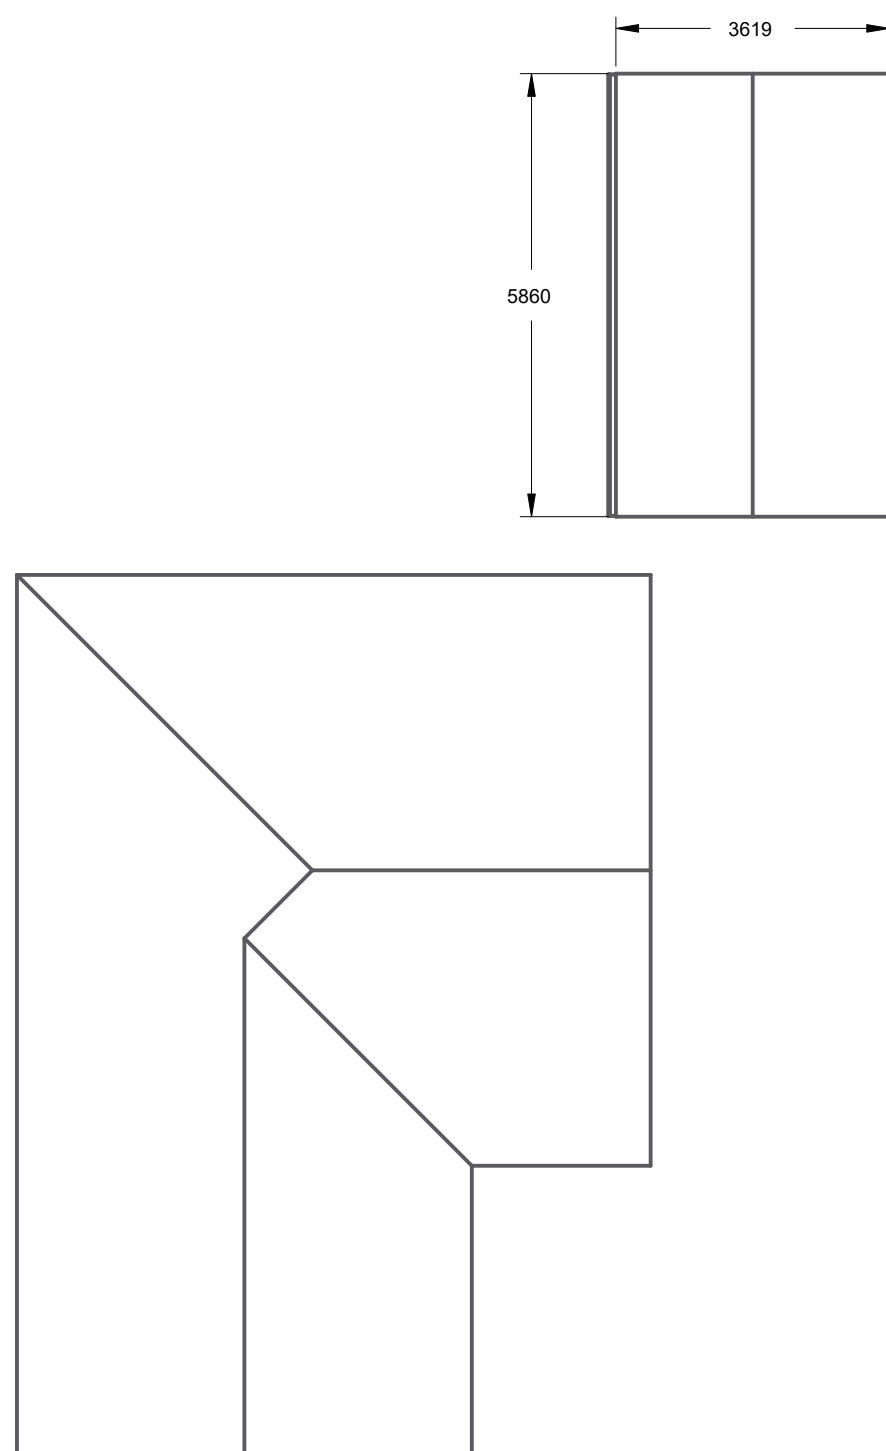

PROPOSED PLAN VIEW
SCALE 0,010

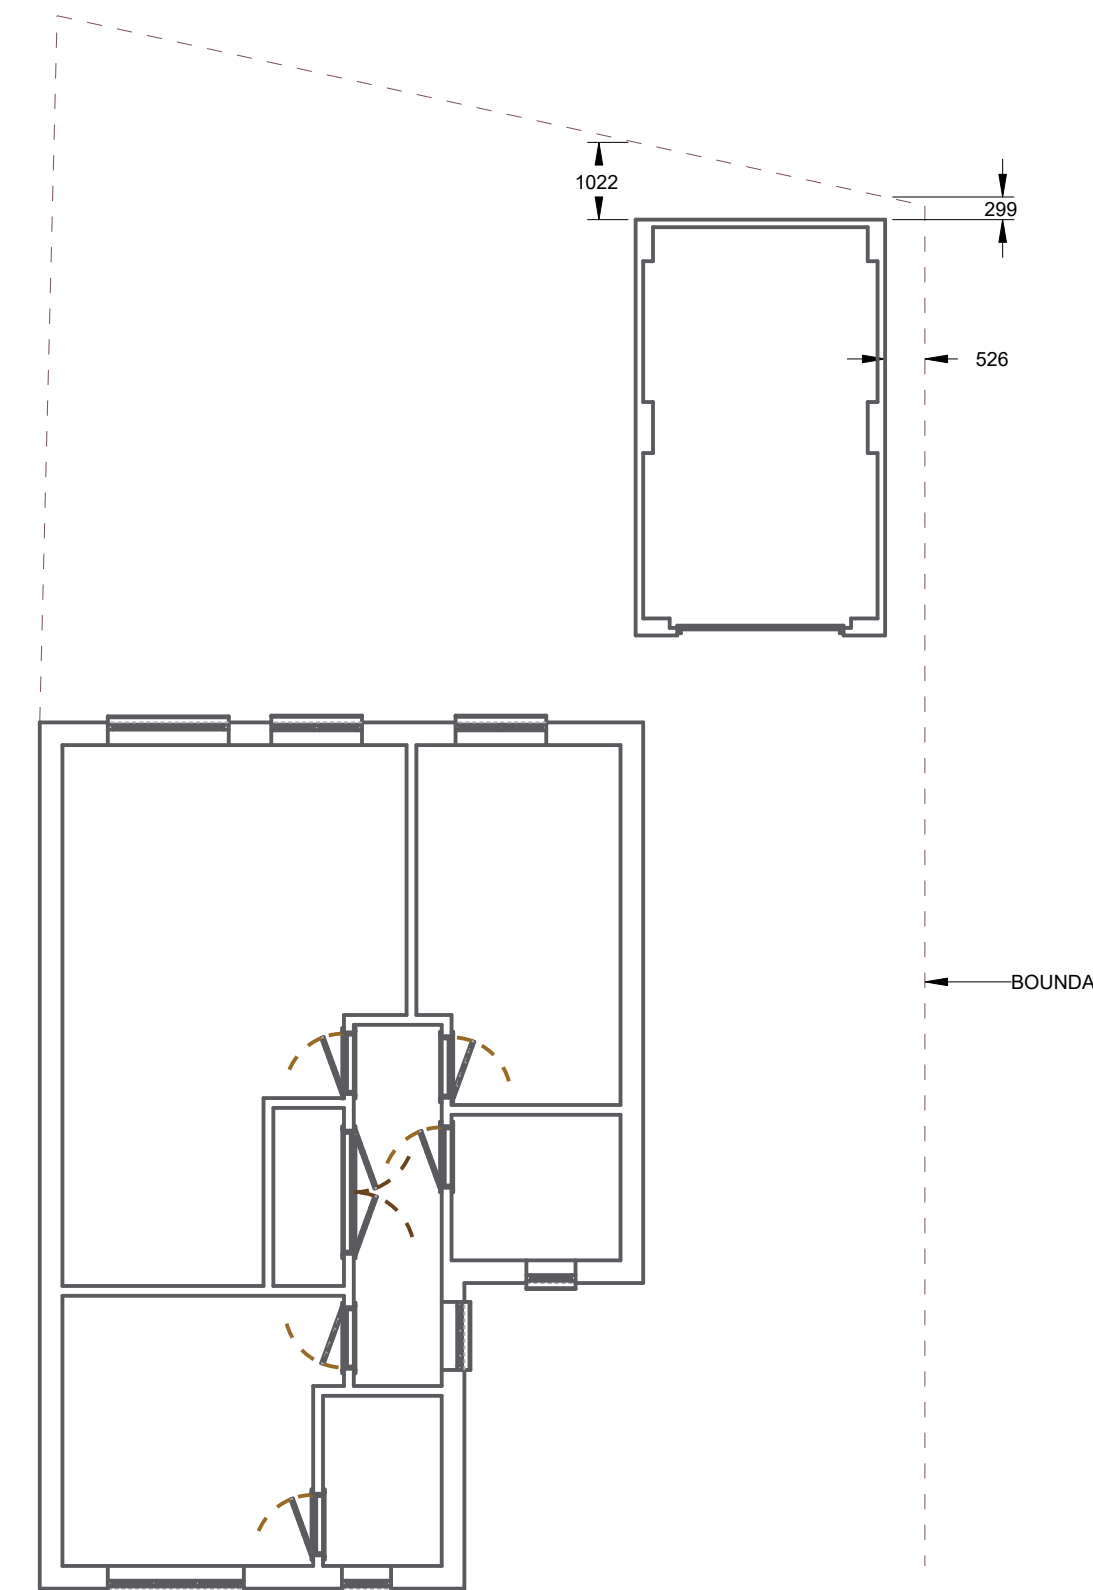

PLAN VIEW SHOWING BOUNDARY
SECTION B-B

