

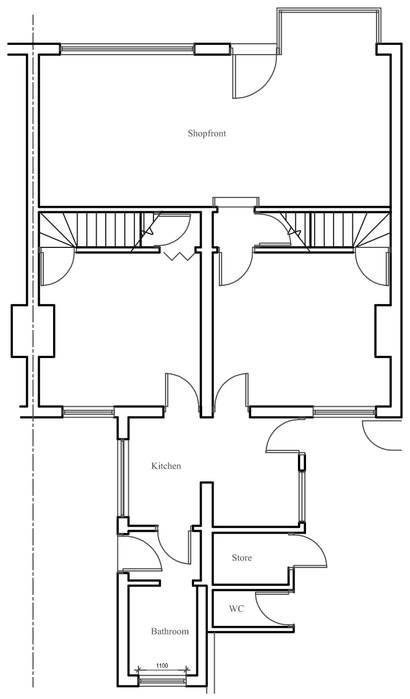



Existing Ground Floor Plan 1:100

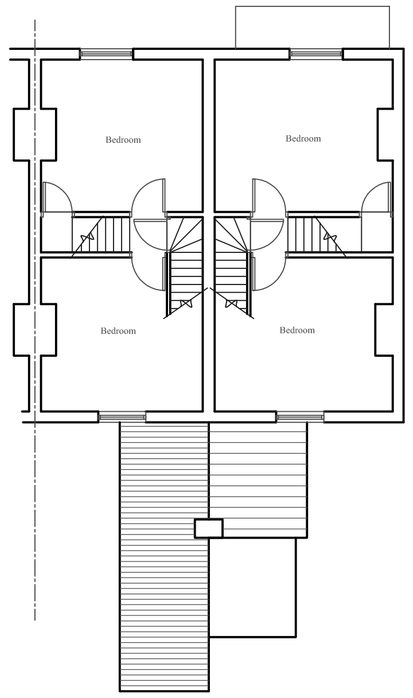


Existing First Floor Plan 1:100

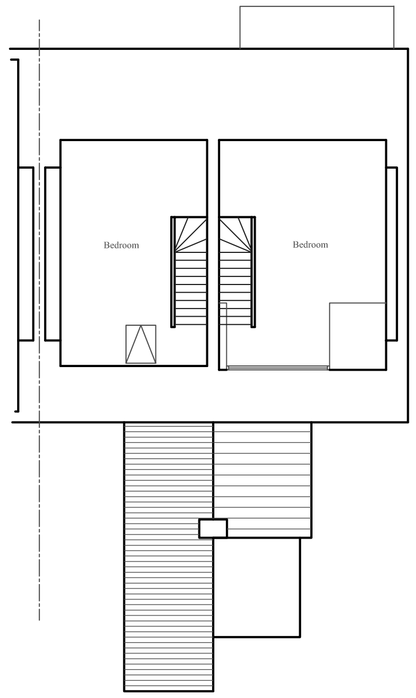

Existing Second Floor Plan 1:100

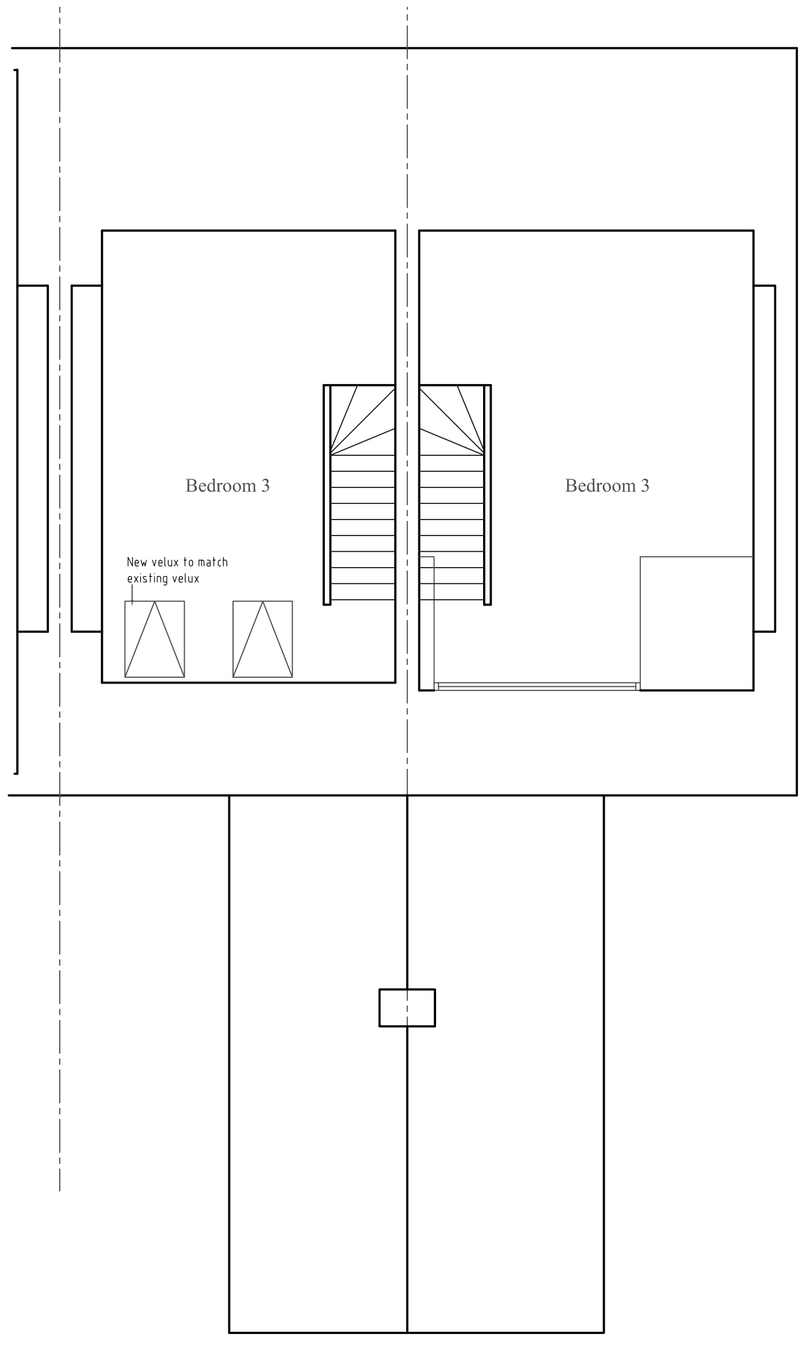


Proposed Second Floor Plan 1:50

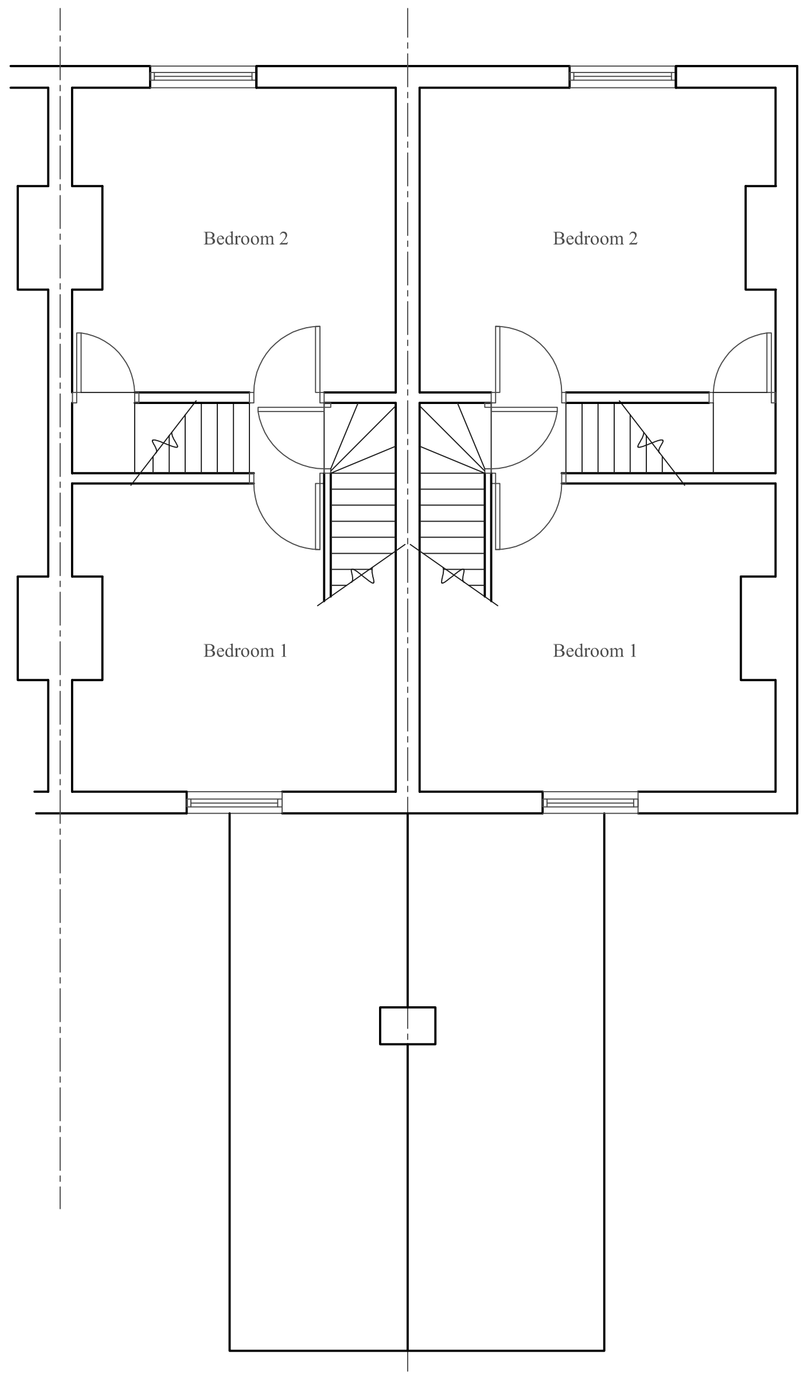

Proposed First Floor Plan 1:50

Notes
1.Brickwork to match existing.
2.Rooftiles to match existing
3. Double glazed units in white upvc frame to match existing.
4. RW downpipe to match existing
5. Fascia & soffit to match existing

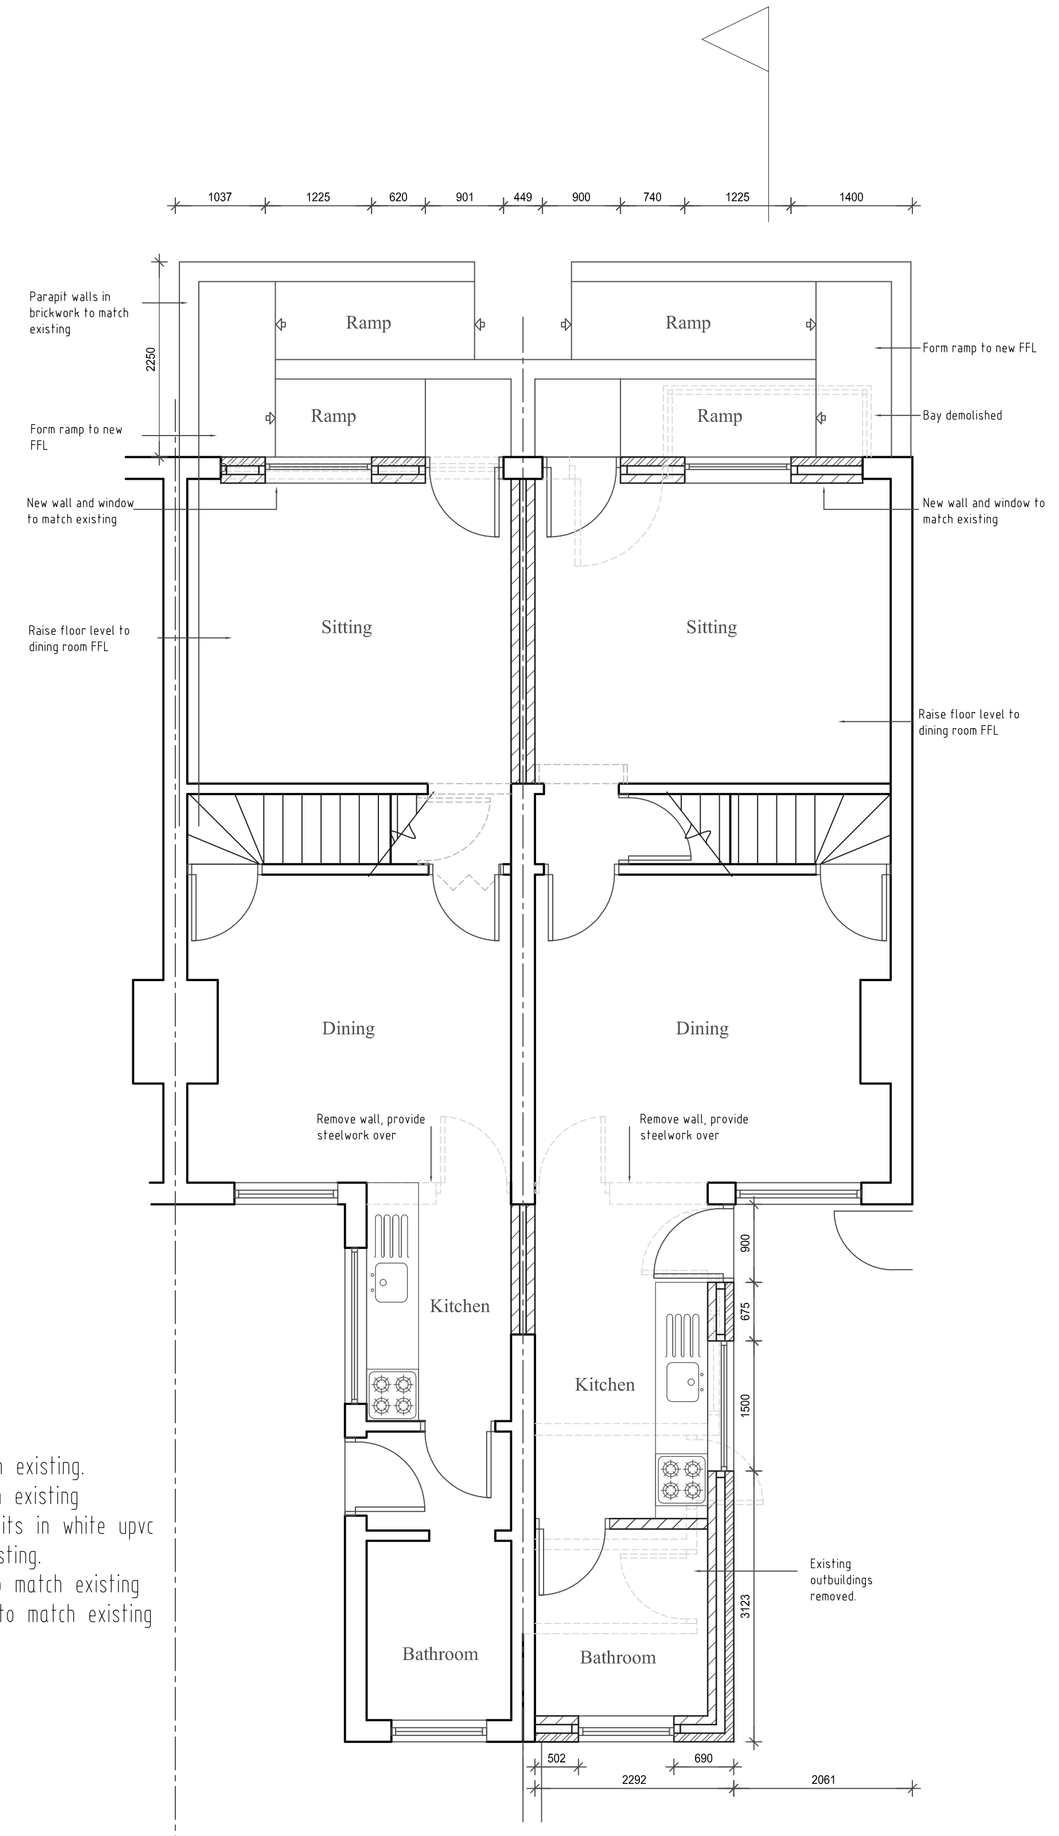

Proposed Ground Floor Plan 1:50

Status
☒ PRELIMINARY
☐ FOR CONSTRUCTION
☒ FOR PLANNING PERMISSION
☐ FOR BUILDING REGULATIONS

cadplan
Design & Planning
7 Cumberland Gardens, Castle Bytham, Lincs, NG33 4SQ.
Mobile: 07710772880

PROJECT: 56-58 kirkby Road, Barwell
TITLE: Change of Use from shop to 2No. dwellings
Existing & Proposed Floor Plans
Scale: As shown | Drawn: MP | DATE: July 10 | DWG No: 181-01 Rev
A1 Page size 1000mm @ 1:50 — 1000 — Dimensions in mm