
This drawing, the works and concepts depicted are the copyright of Claire Anderton and may not be reproduced or made use of, either directly or indirectly without express written consent.

All heights, levels, sizes and dimensions are to be checked on site before any work is put to hand.

Revisions:

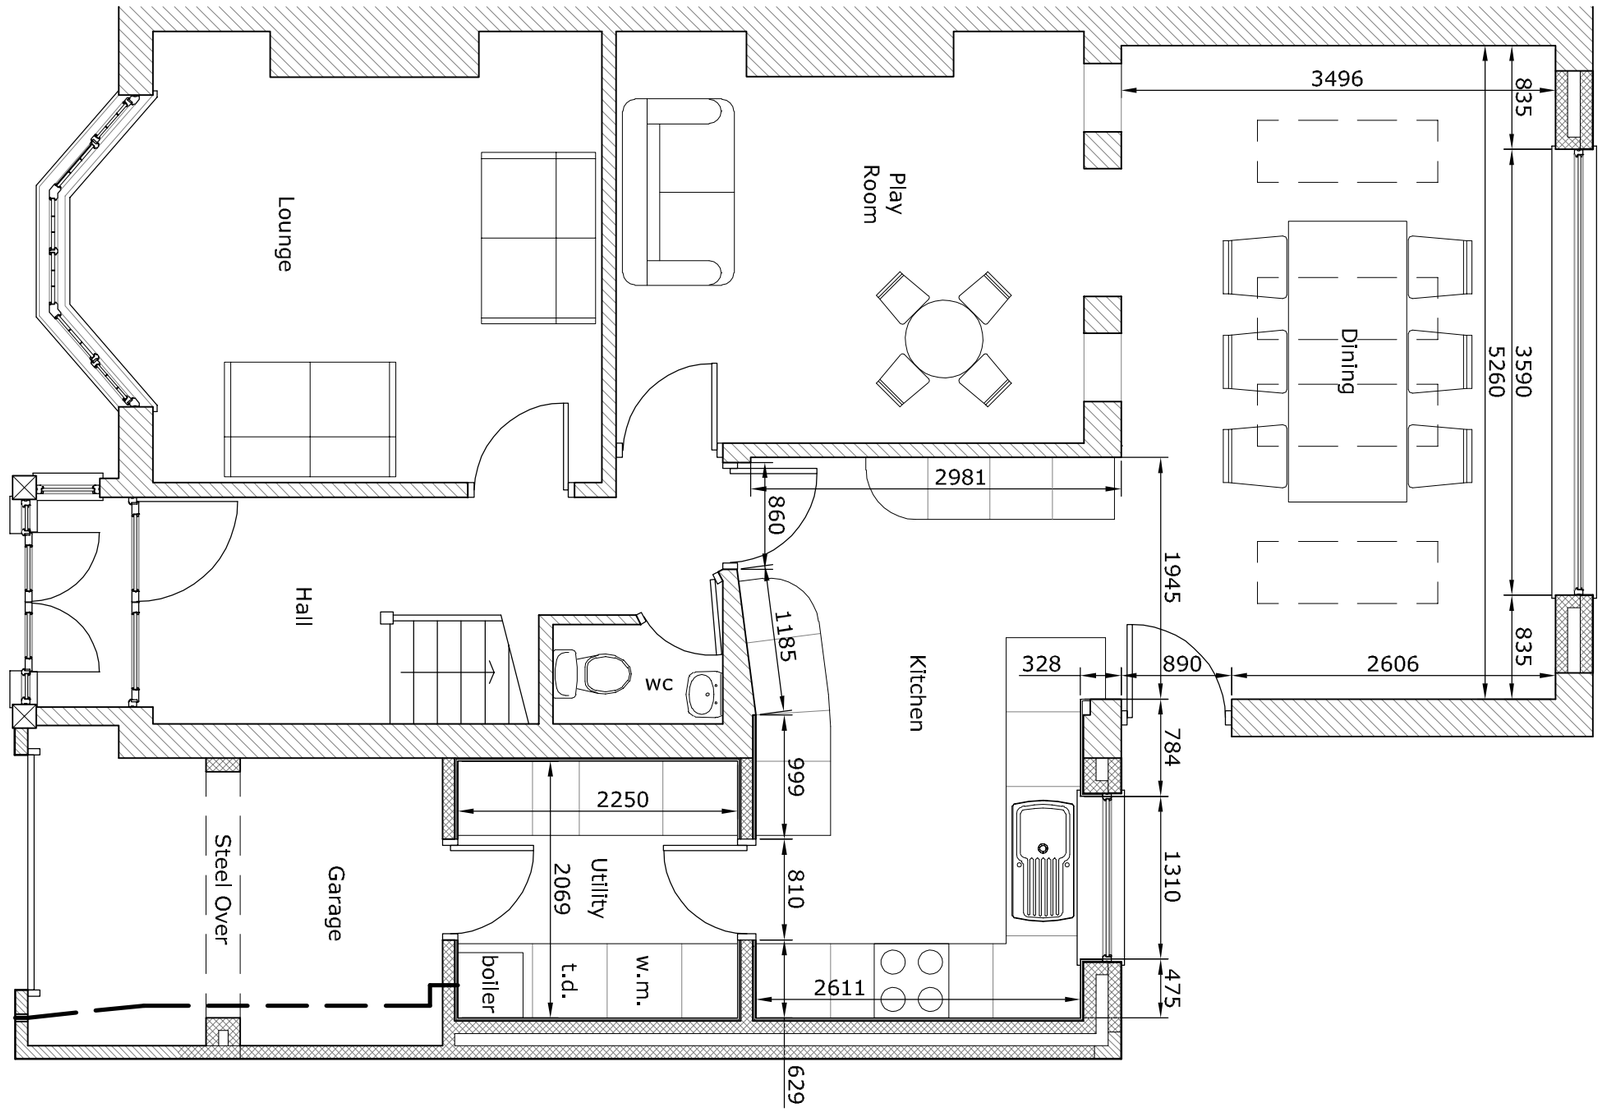

Proposed Alterations and Extension	
132 Wolvey Road, Hinckley	
Ground Floor Plan as Proposed	
1:50 @ A3 March 2010	
0006-P010	Rev B