NOTES

Where no dimensions are given drawings should not be scaled.
Should dimensions or details on these drawings conflict precedence shall be given to larger scale drawings
Where this drawing relates to existing buildings or completed construction the contractor shall check that there is no conflict between actual building dimensions and drawing dimensions
In the event of conflict between this drawing and subcontractors working drawings for relevant building components then the subcontractors drawing shall take precedence Such conflicts noted above shall be reported immediately.
It is forbidden to reproduce this drawing in part or fully without the written permission.

creating stylish interiors

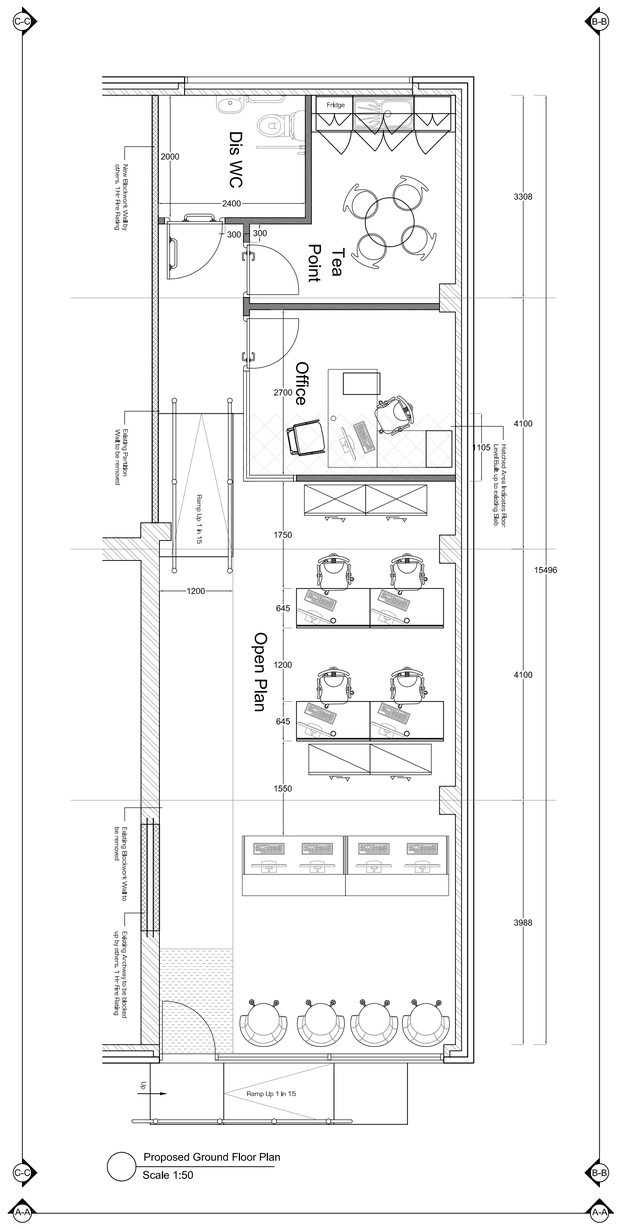

Proposed Ground Floor Plan
Scale 1:50

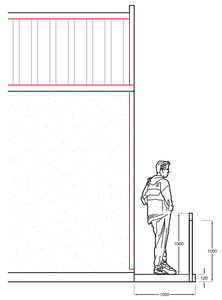

Proposed Side Elevation C-C
Scale 1:50

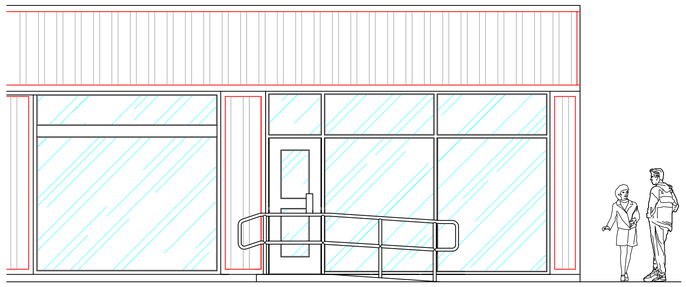

Proposed Front Elevation A-A
Scale 1:50

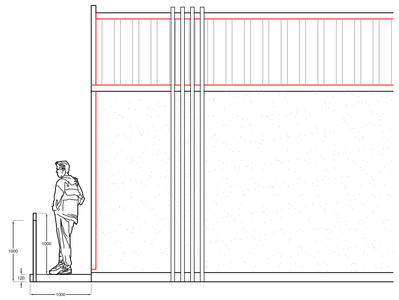

Proposed Side Elevation B-B
Scale 1:50

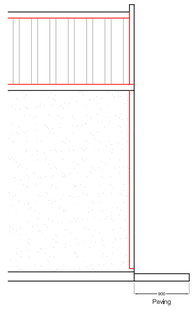

Existing Side Elevation
Scale 1:50

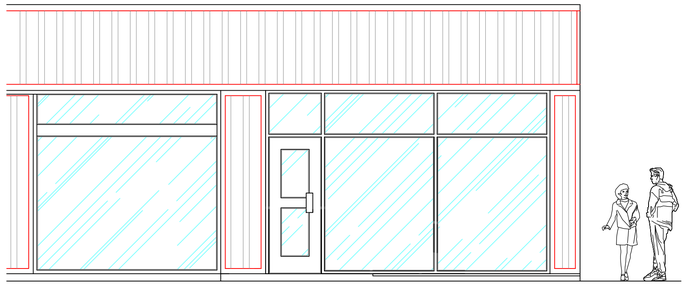

Existing Front Elevation
Scale 1:50

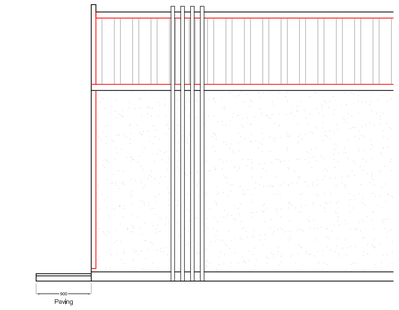

Existing Side Elevation
Scale 1:50

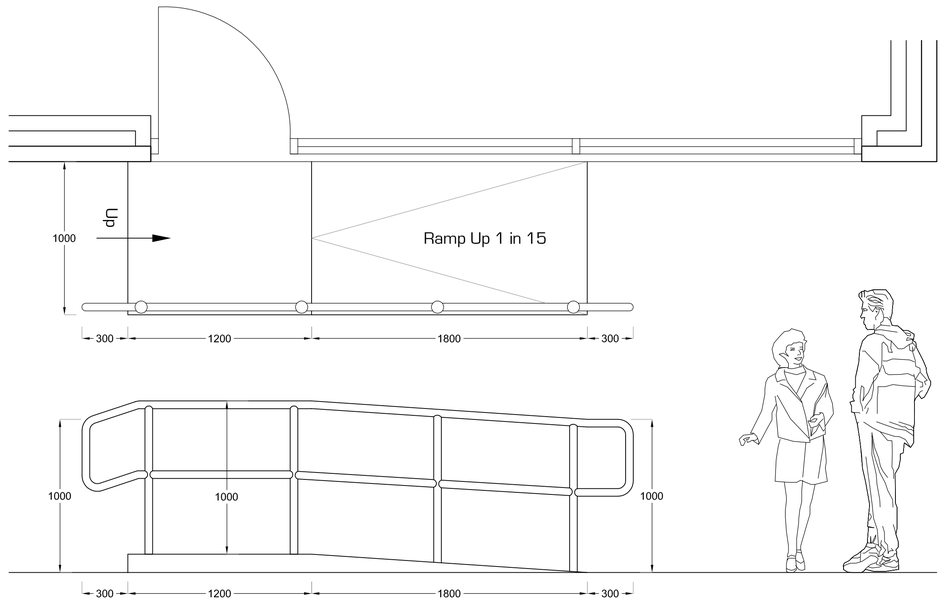

Ramp Details
Scale 1:20





Existing Photos

NAME DATE DESCRIPTION REV

TITLE
Existing & Proposed Elevations
Proposed Ground Floor Plan

CLIENT
Enterprise Rent a Car

PROJECT
Watling Street, Hinckley
Leicestershire. LE10 3ED

DRAWN BY:	DATE	SCALE
	July 2010	1:50 @ A1

REV	DRG No.
*	004

213b Sovereign Court,
Witan Gate East,
Milton Keynes,
Buckinghamshire.
MK9 2HP

Tel: 01908 609033 Fax: 01908 609019
Web: www.cotefield.co.uk

cotefield INTERIORS