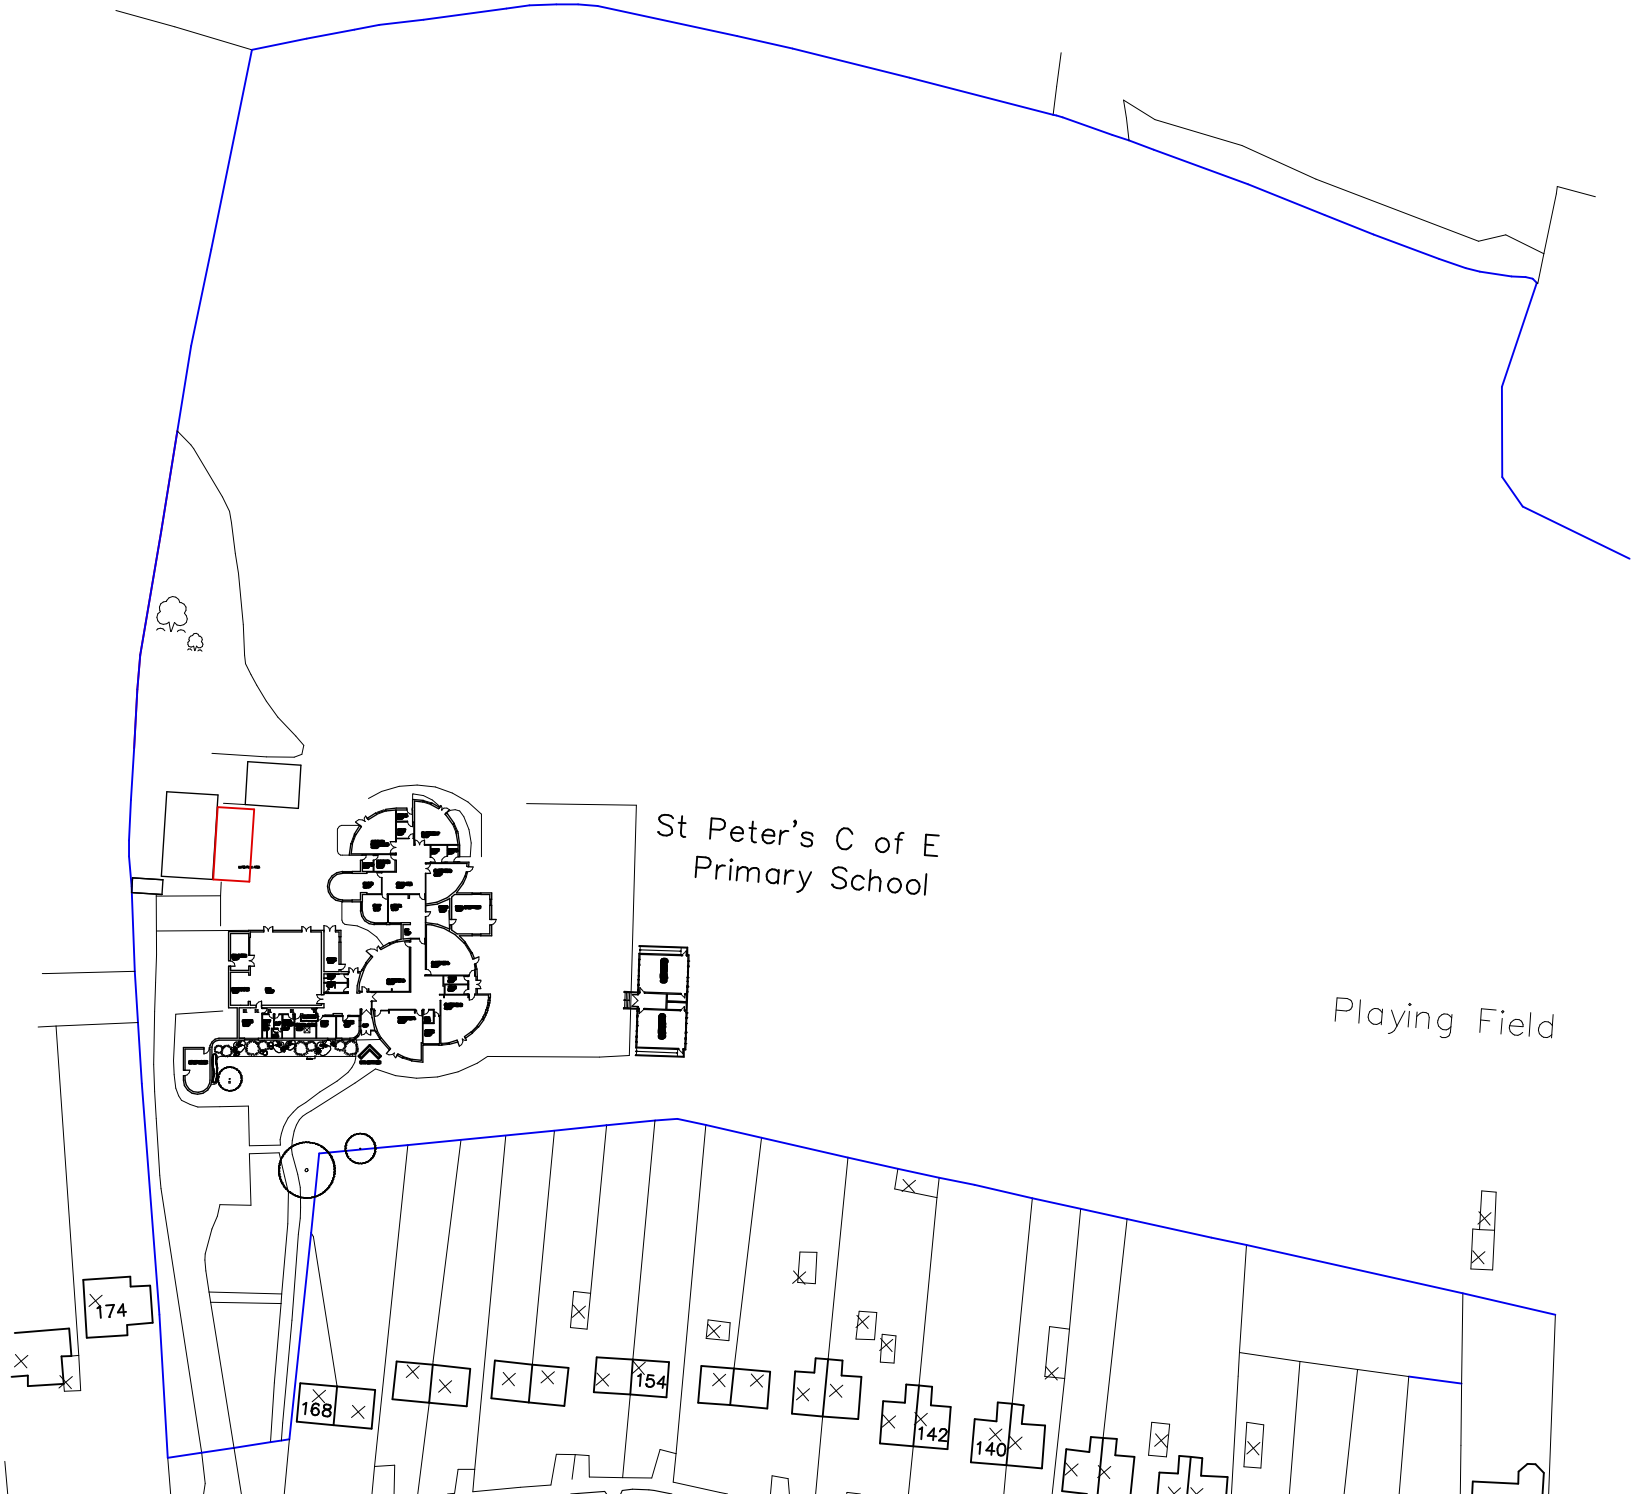

DO NOT SCALE FROM THIS DRAWING
Copyright reserved

Number	Date	Revision
A	16 01 09	Site area define

PRELIMINARY

YMD boon ltd
York House, Fernie Road, Market Harborough, LE16 7PH
Tel: 01858 464 482 Fax 01858 467 604 Email: enquiries@ymdboon.co.uk

Job Title

ST. PETER'S C of E PRIMARY SCHOOL MARKET BOSWORTH

Scale	Date	Drawn By
1: 1250 @ A4	JAN '09	ALB

Drawing Number

LOCATION PLAN

J0682–01A