


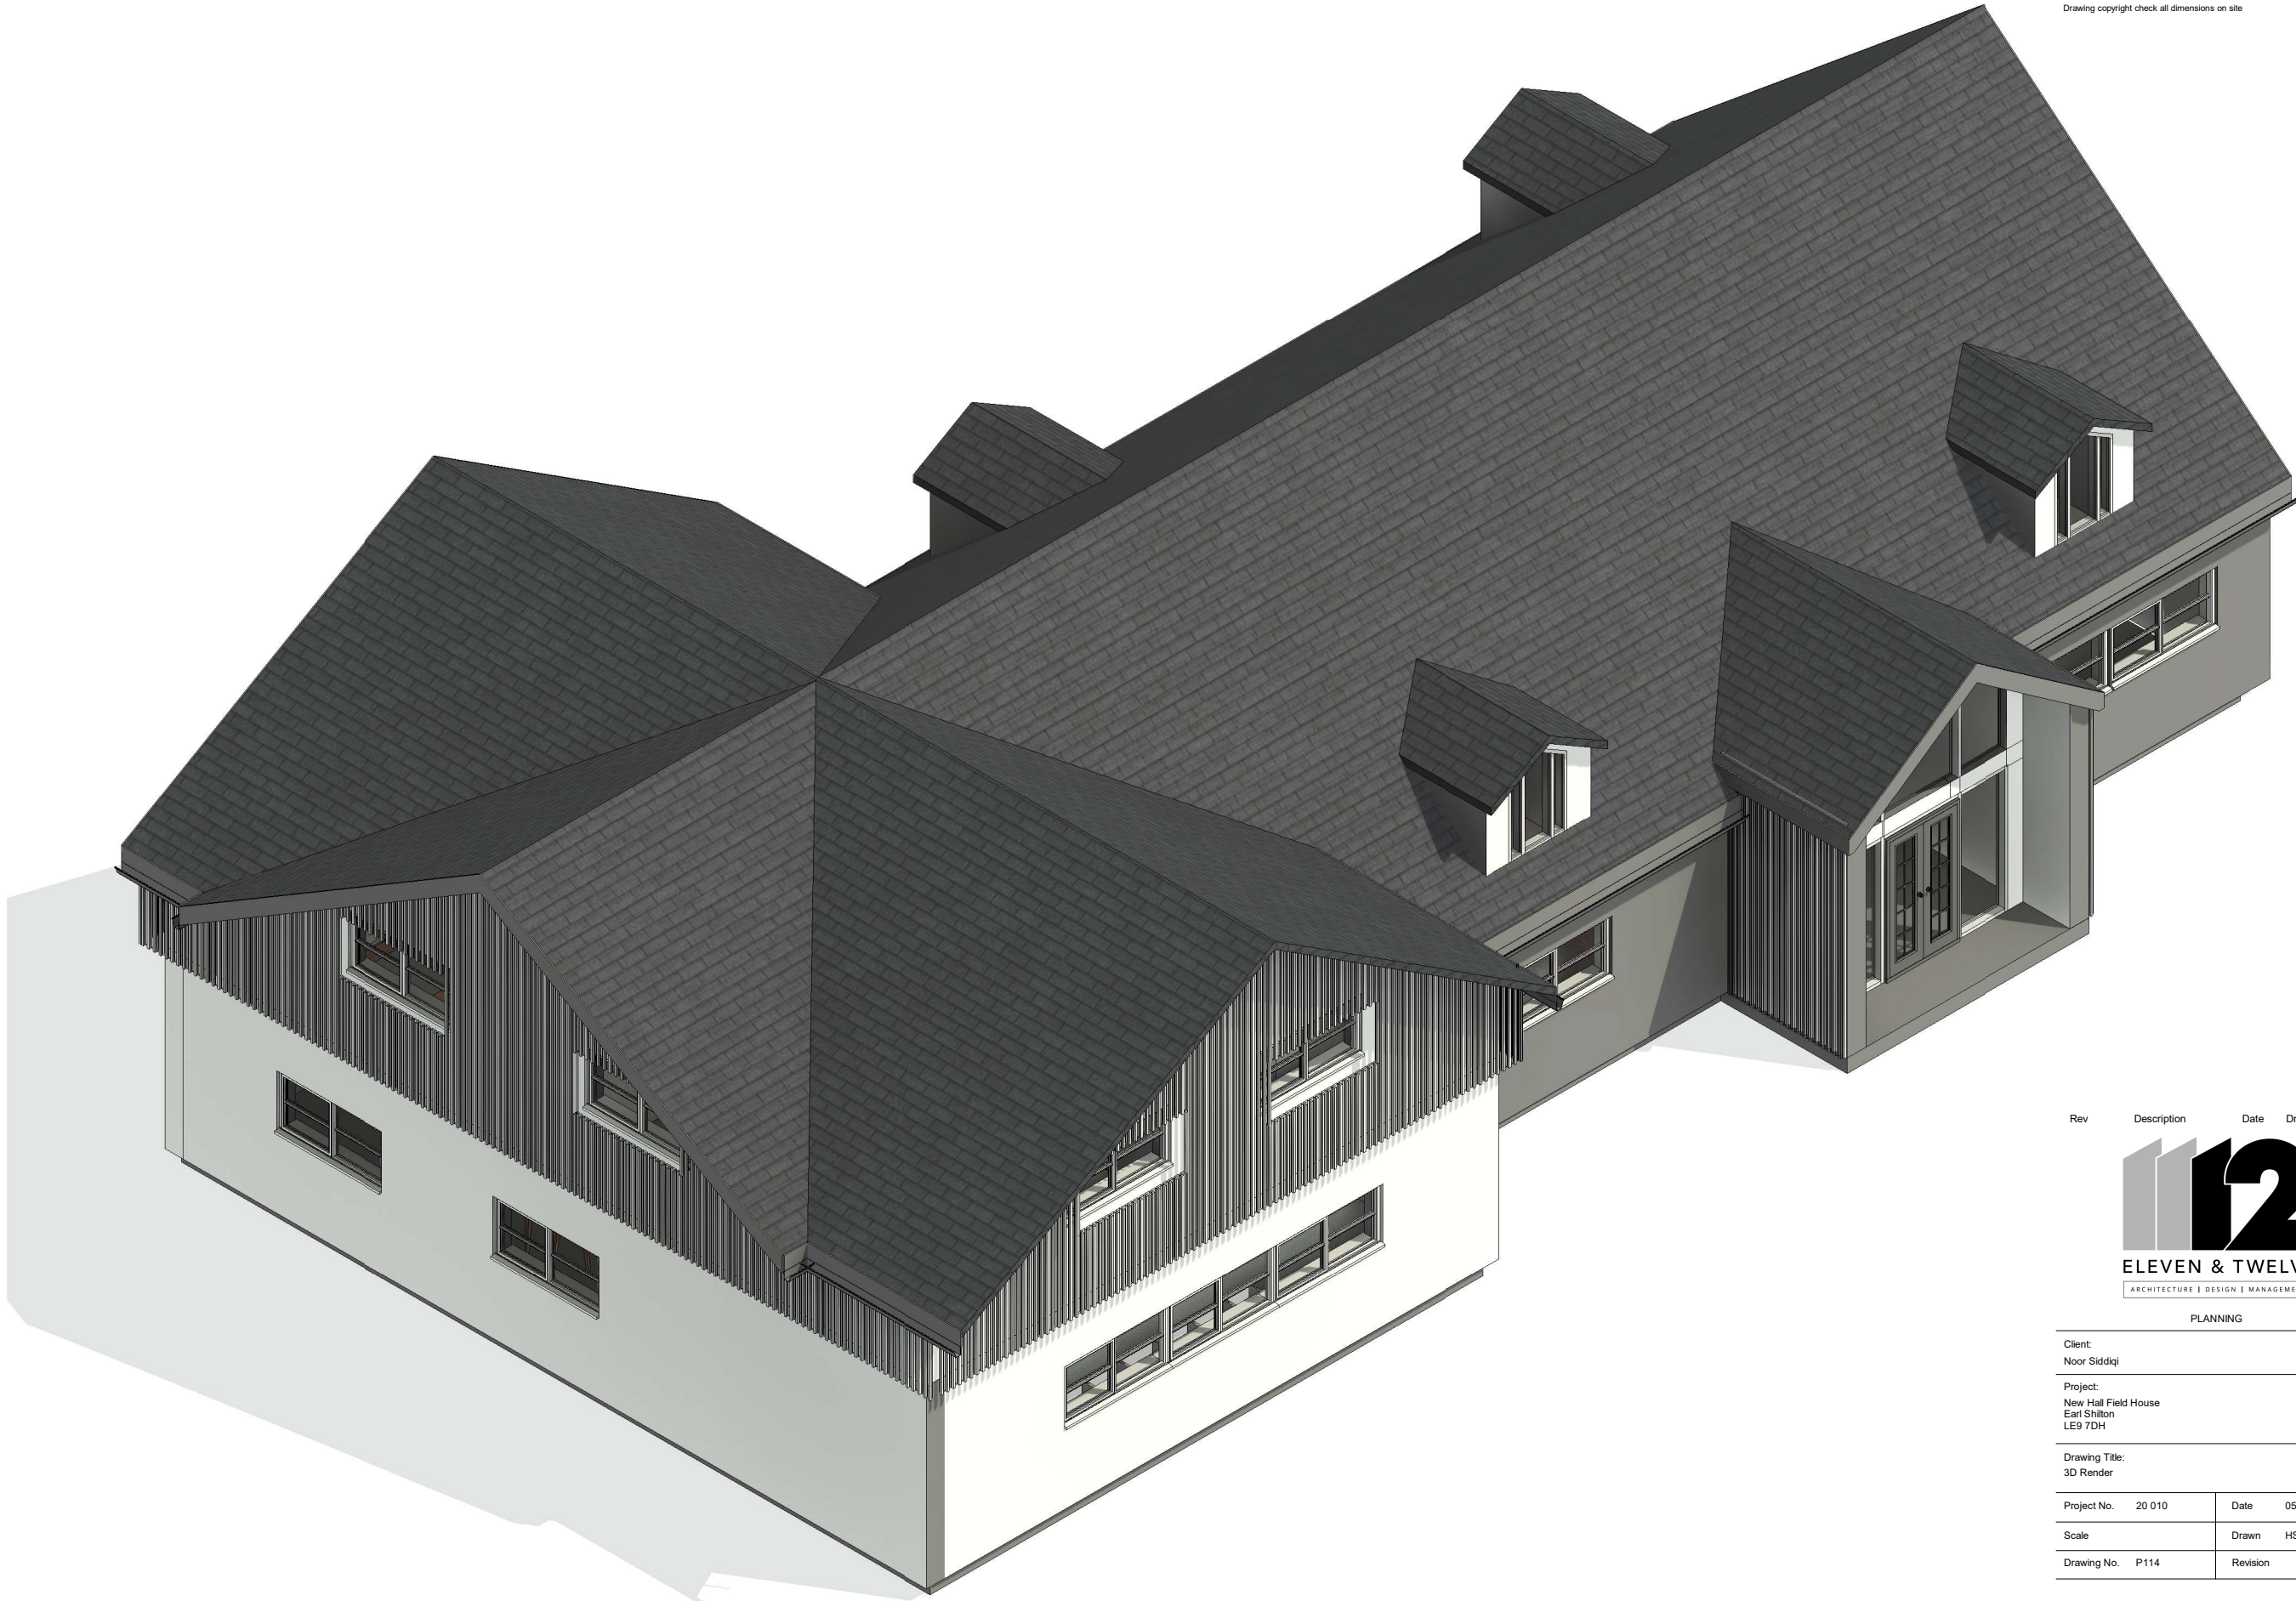

NOTES
Drawing copyright check all dimensions on site

Rev	Description	Date	Dr by	App by
-----	-------------	------	-------	--------



PLANNING

Client:
Noor Siddiqi

Project:
New Hall Field House
Earl Shilton
LE9 7DH

Drawing Title:
3D Render

Project No.	20 010	Date	05/16/23
Scale		Drawn	HS
Drawing No.	P114	Revision	