


NOTES
Drawing copyright check all dimensions on site

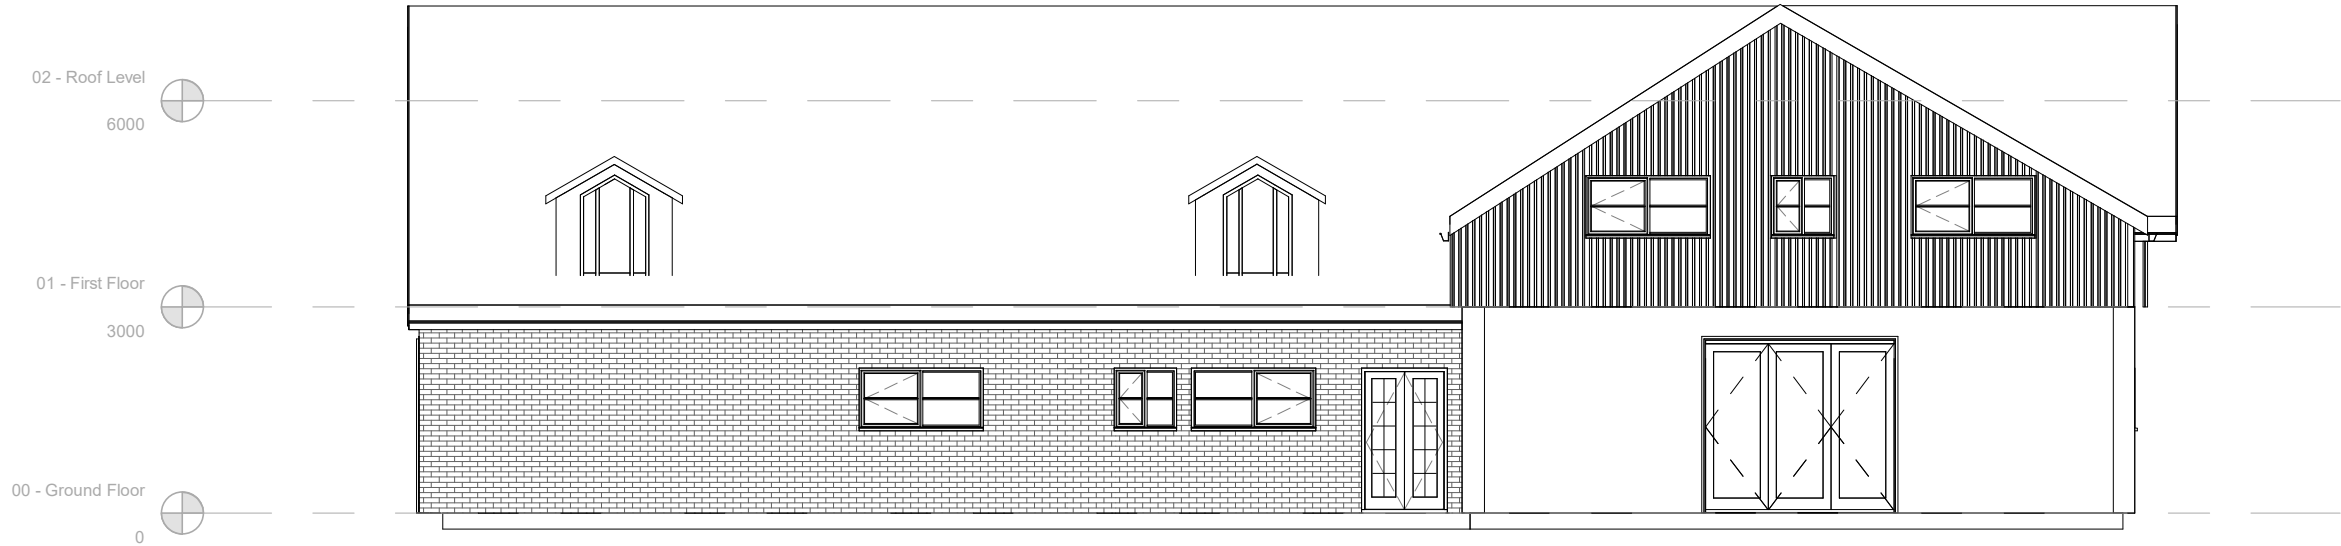

Rev Description Date Dr by App by



ELEVEN & TWELVE

ARCHITECTURE | DESIGN | MANAGEMENT

PLANNING

Client:

Noor Siddiqi

Project:

New Hall Field House
Earl Shilton
LE9 7DH

Drawing Title:

Proposed Elevations

Project No.	20 010	Date	23.11.2022
Scale	1 : 100	Drawn	HS
Drawing No.	P110	Revision	

The Hollybush • Upper Bond Street • Hinckley • LE10 1RH
Tel. 0777 49 49 332 E. info@11and12.co.uk