

Front Elevation

Side Elevation

Rear Elevation

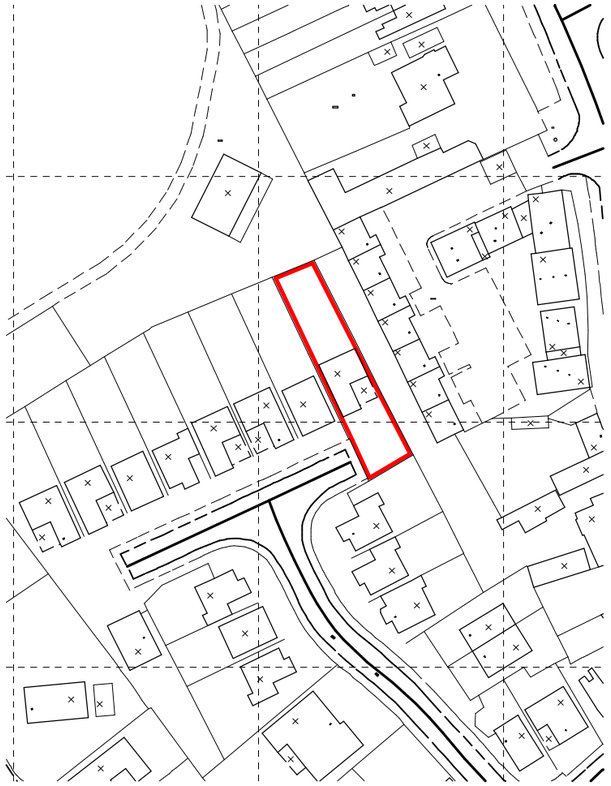

Site Location Plan - 1:1250

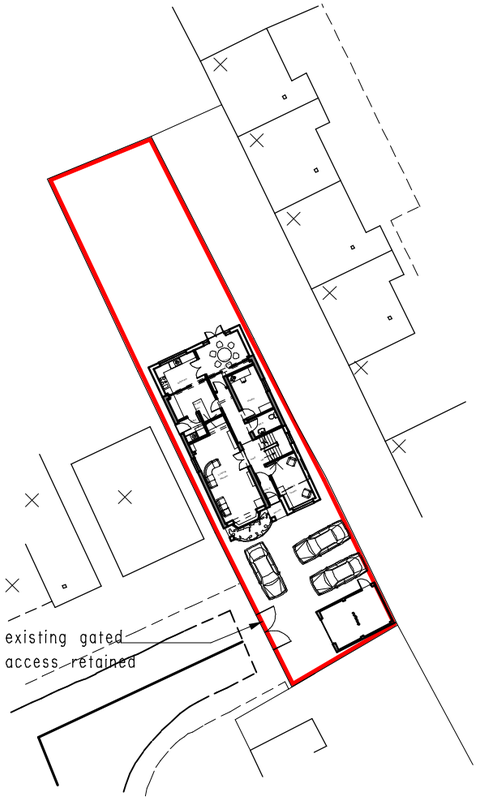

Site Plan - 1:500

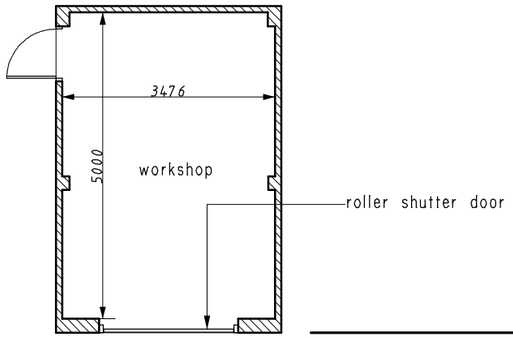

Floor Plan

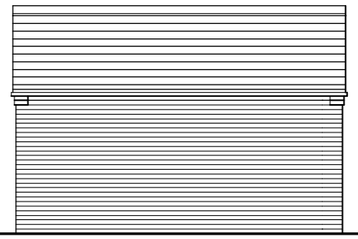

Side Elevation

S A V A G E H A Y W A R D

A R C H I T E C T S

19 Station Rd Hinckley, Leicstershire, LE10 1AW, 01455 635665, FAX- 01455 618971

Client	Kilpatrick Deve. Ltd		Drawing	Proposed Workshop / Os Plan / Site Plan
Project	Extensions & Alterations 8 Grove Park Burbage	Auth JAF Scale 1 : 100	Date JAN 2008 Job No 08 / 04	Drawing No 03 A

THIS DRAWING IS THE COPYRIGHT OF SAVAGE HAYWARD REPRODUCTION IN ANY FORM OF WHOLE OR PART IS FORBIDDEN WITHOUT PRIOR WRITTEN PERMISSION OF THE COPYRIGHT HOLDER DO NOT SCALE FROM DRAWING AND ONLY FIGURE DIMENSIONS ARE TO BE USED

PDF created with pdfFactory Pro trial version www.software-partners.co.uk