

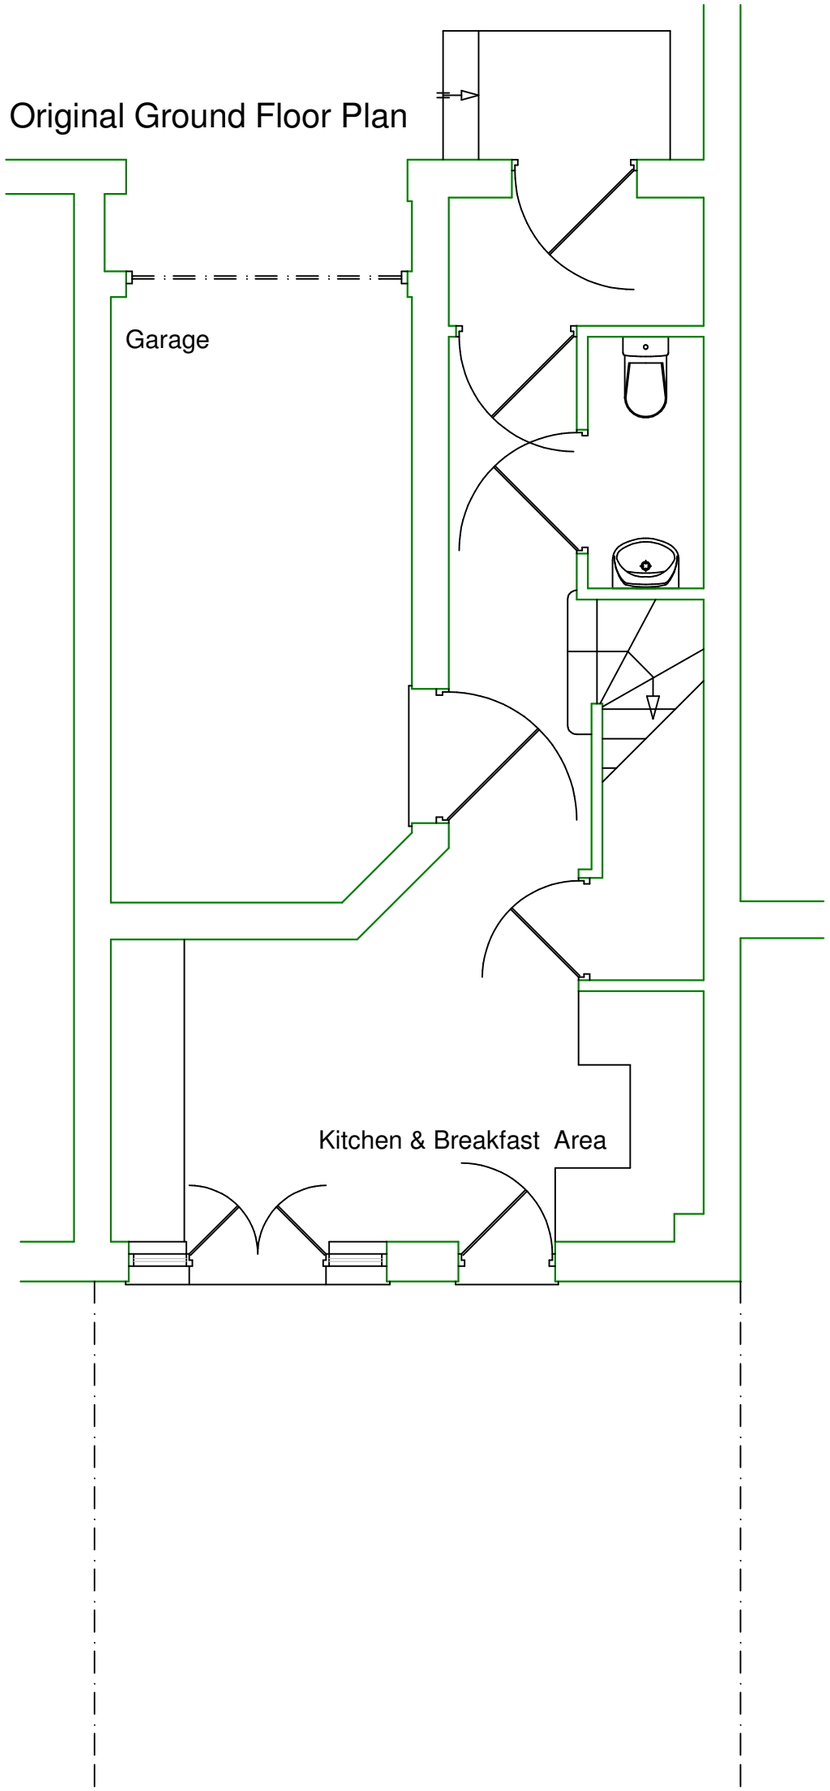


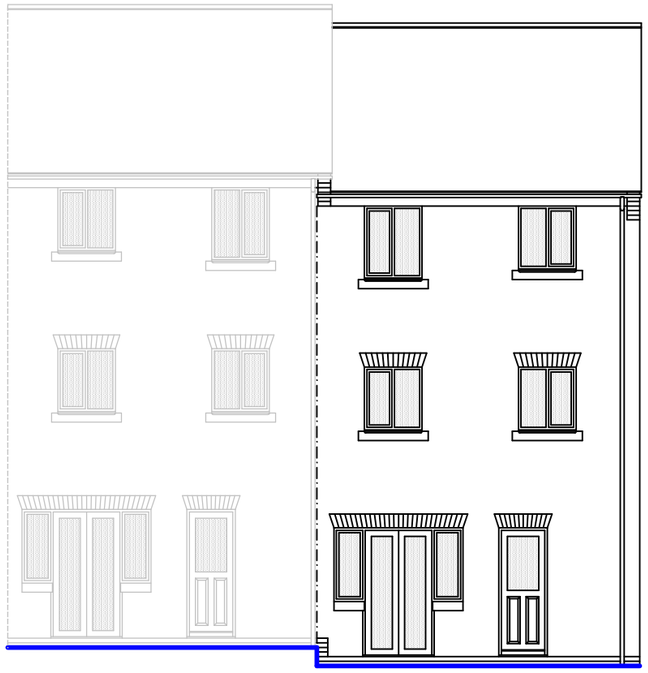

Original Rear Elevation

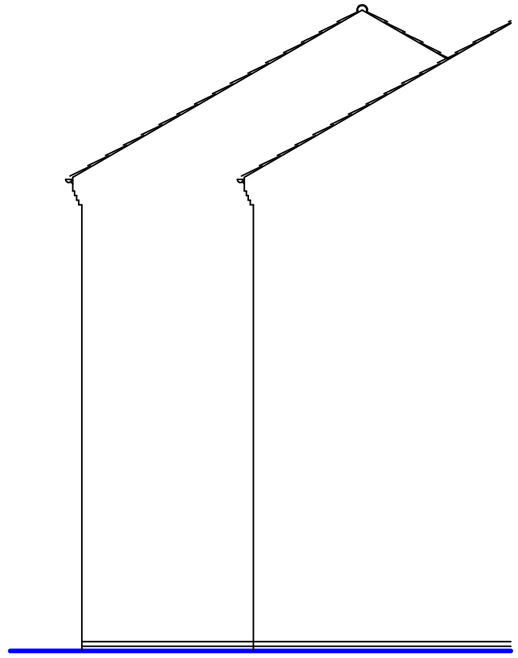

Original Flank Elevation

DO NOT SCALE FROM THIS DRAWING.
COPYRIGHT REMAINS PROPERTY OF MALCOLM A. GOODALL.
NO COPIES OF DRAWING TO BE TAKEN WITHOUT PERMISSION.

IT IS THE RESPONSIBILITY OF THE CLIENT TO CHECK THAT THE PLAN DOES NOT CONTRAVENE OR AFFECT COVENANTS OR ENCROACH ANY BOUNDARIES. IT IS NOT THE RESPONSIBILTY OF 'THE DRAWING ROOM' TO CHECK ANY MATTERS RELATING TO LAND TITLE.

IT IS THE RESPONSIBILITY OF THE CLIENT TO ENSURE THAT ANY ISSUES RELATING TO THE PARTY WALL ACT ARE IMPLEMENTED AT THE RELEVANT STAGES

© The **DRAWING ROOM**
(ARCHITECTS) Ltd
Director MALCOLM A. GOODALL.
130 Moat Street, Wigston, Leicester. LE18 2GE.
tel:-(0116) 288 0111. fax:-(0116) 288 0222.
e-mail:- info@tdrarchitects.co.uk *web site:- www.tdrarchitects.co.uk*

Job Title:-
RETROSPECTIVE PLANNING APPLICATION FOR CONSERVATORY. 10 ARGUILE PLACE HINCKLEY. LE10 0GH

Client:-
EVERSHEDS LLP

Scale:- 1:50 & 1:100

Date:- SEPTEMBER 2007

Drawing Title:-	Drawing No.	Rev	Checked
ORIGINAL PLAN & ELEVATIONS	1273-01-A3		