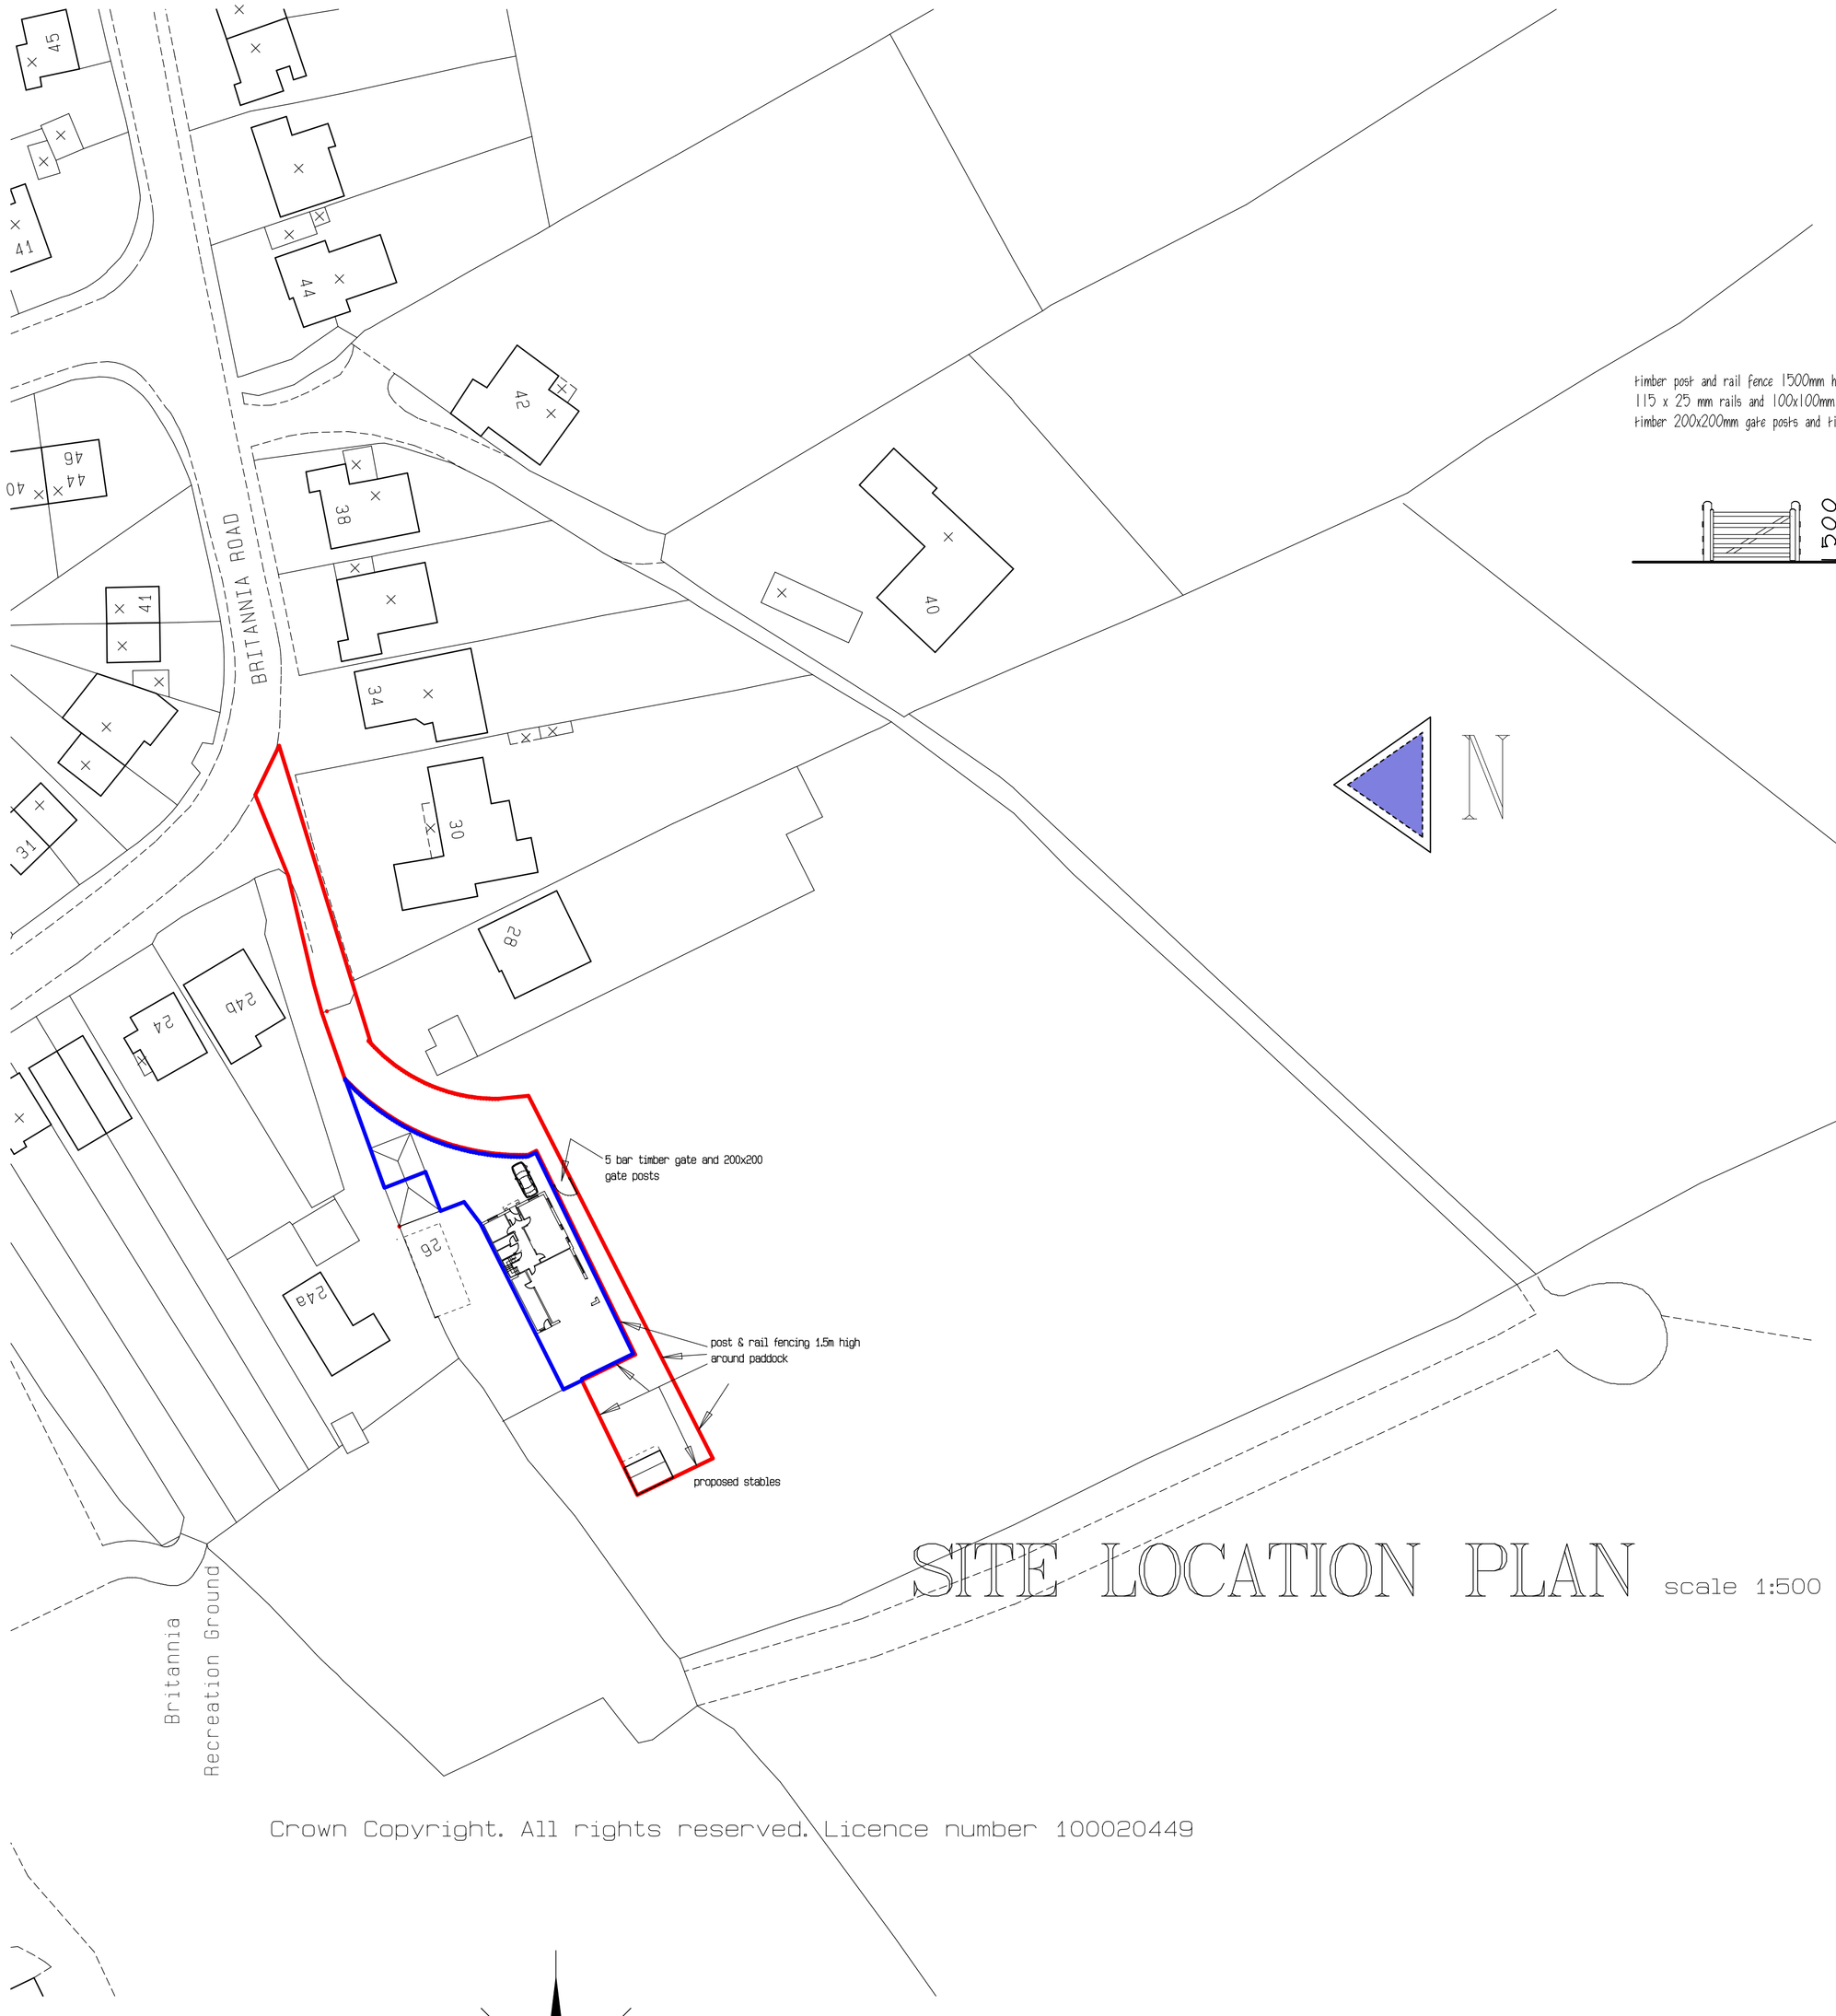

SITE LOCATION PLAN scale 1:500

Crown Copyright. All rights reserved. Licence number 100020449

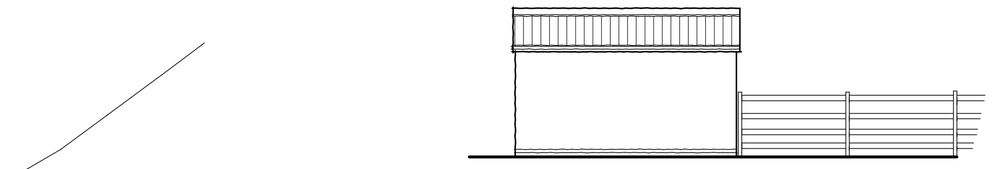

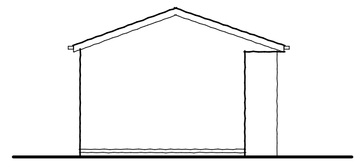

timber post and rail fence 1500mm high with matching 5 bar gate 115 x 25 mm rails and 100x100mm vertical supports at 2.4m c/s timber 200x200mm gate posts and timber 5 bar gate.

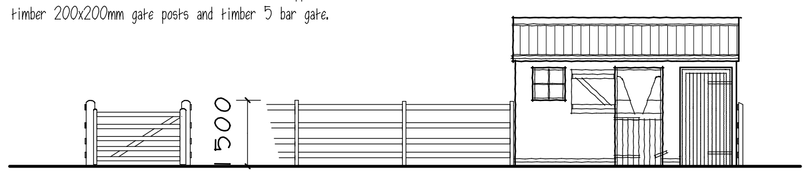

EAST ELEVATION.

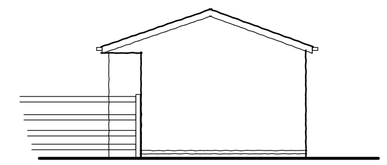

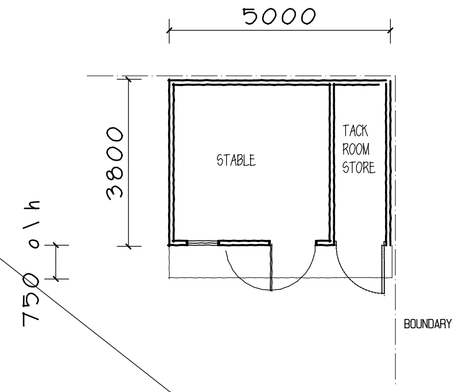

PLAN

MATERIALS:-

Timber walls (shiplap)
Ondueline corrigated roof covering in green

scale 1:100

rev.
client
MR T. & MRS I. STEELE

project
PLOT 2 ADJ. TO 28 BRITANNIA ROAD BURBAGE

title
PROPOSED STABLES

drawn	scale	ref.	rev.
APE	1:100 1:500	3/26-100	

THE BURTON EMERY PARTNERSHIP
83A Mount Road
Hinckley
Leicestershire
LE10 1AE
Tel: 01455 614556
Fax: 01455 250762
E-mail:burton.emery@btconnect.com
Chartered Institute of Architectural Technologists