



Proposed Front Elevation

Proposed Rear Elevation

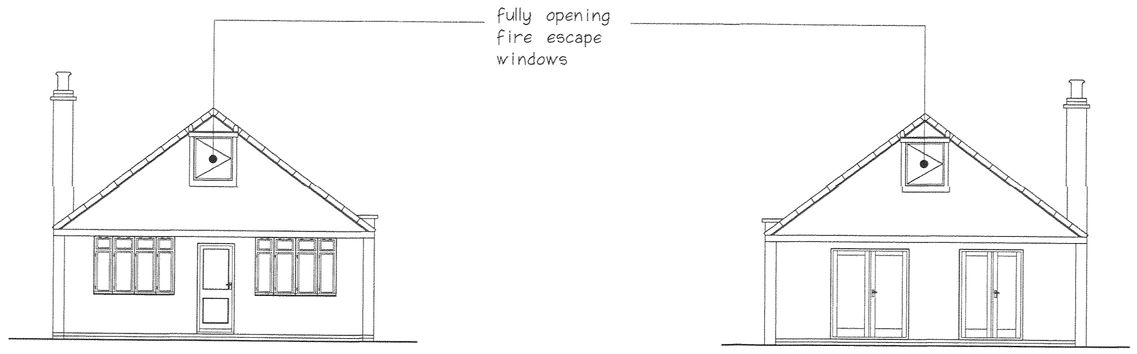


Proposed Elevation To No 86


Proposed Elevation To No 90

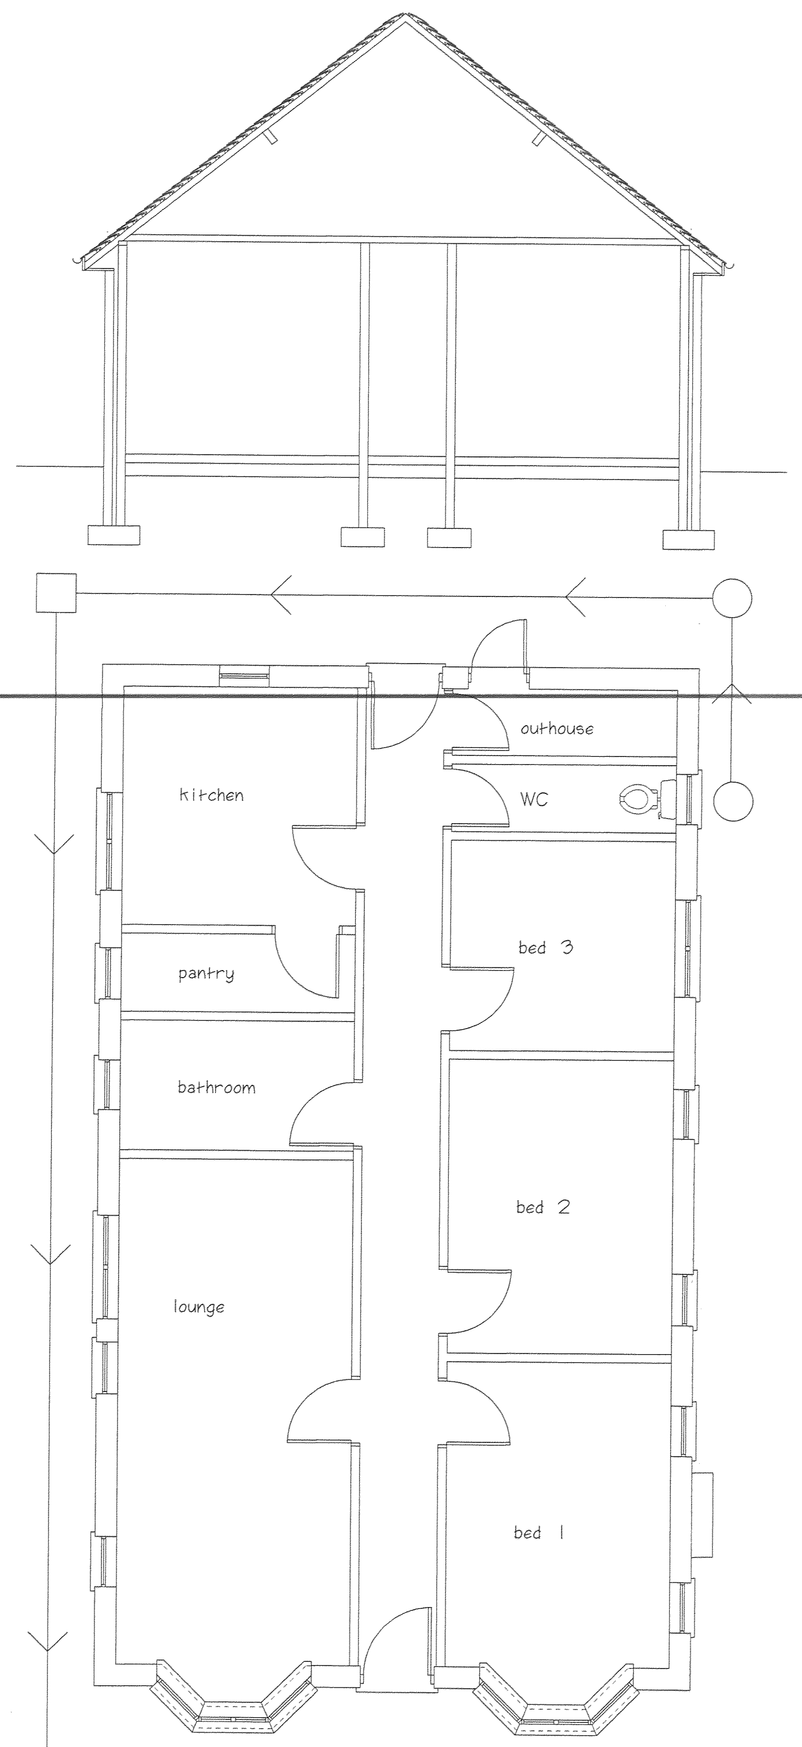


Existing Ground Floor Plan

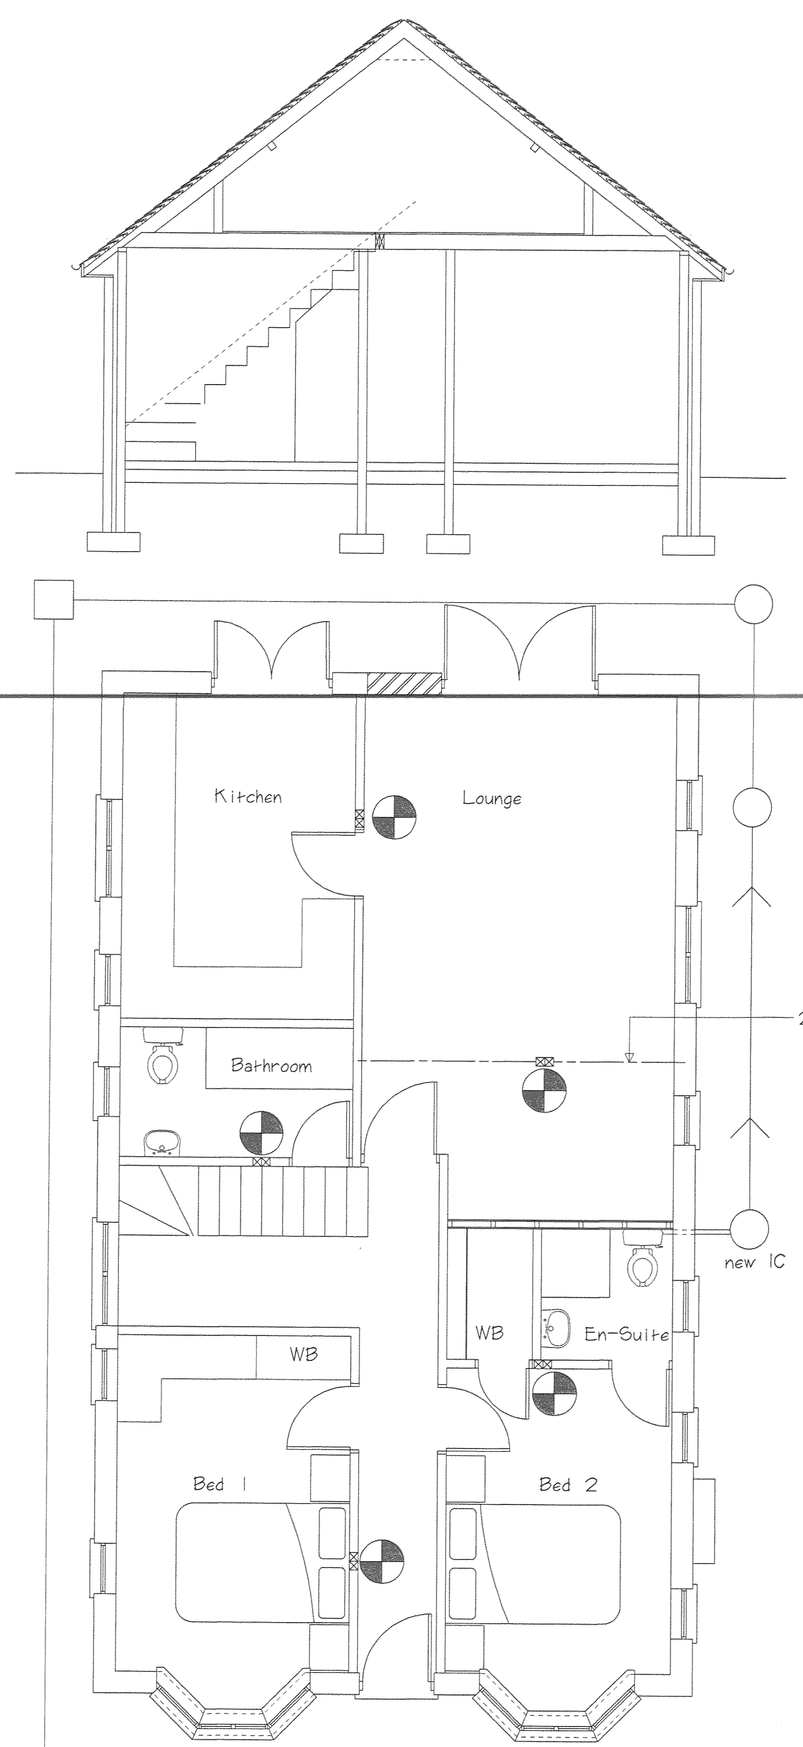

Proposed Ground Floor Plan

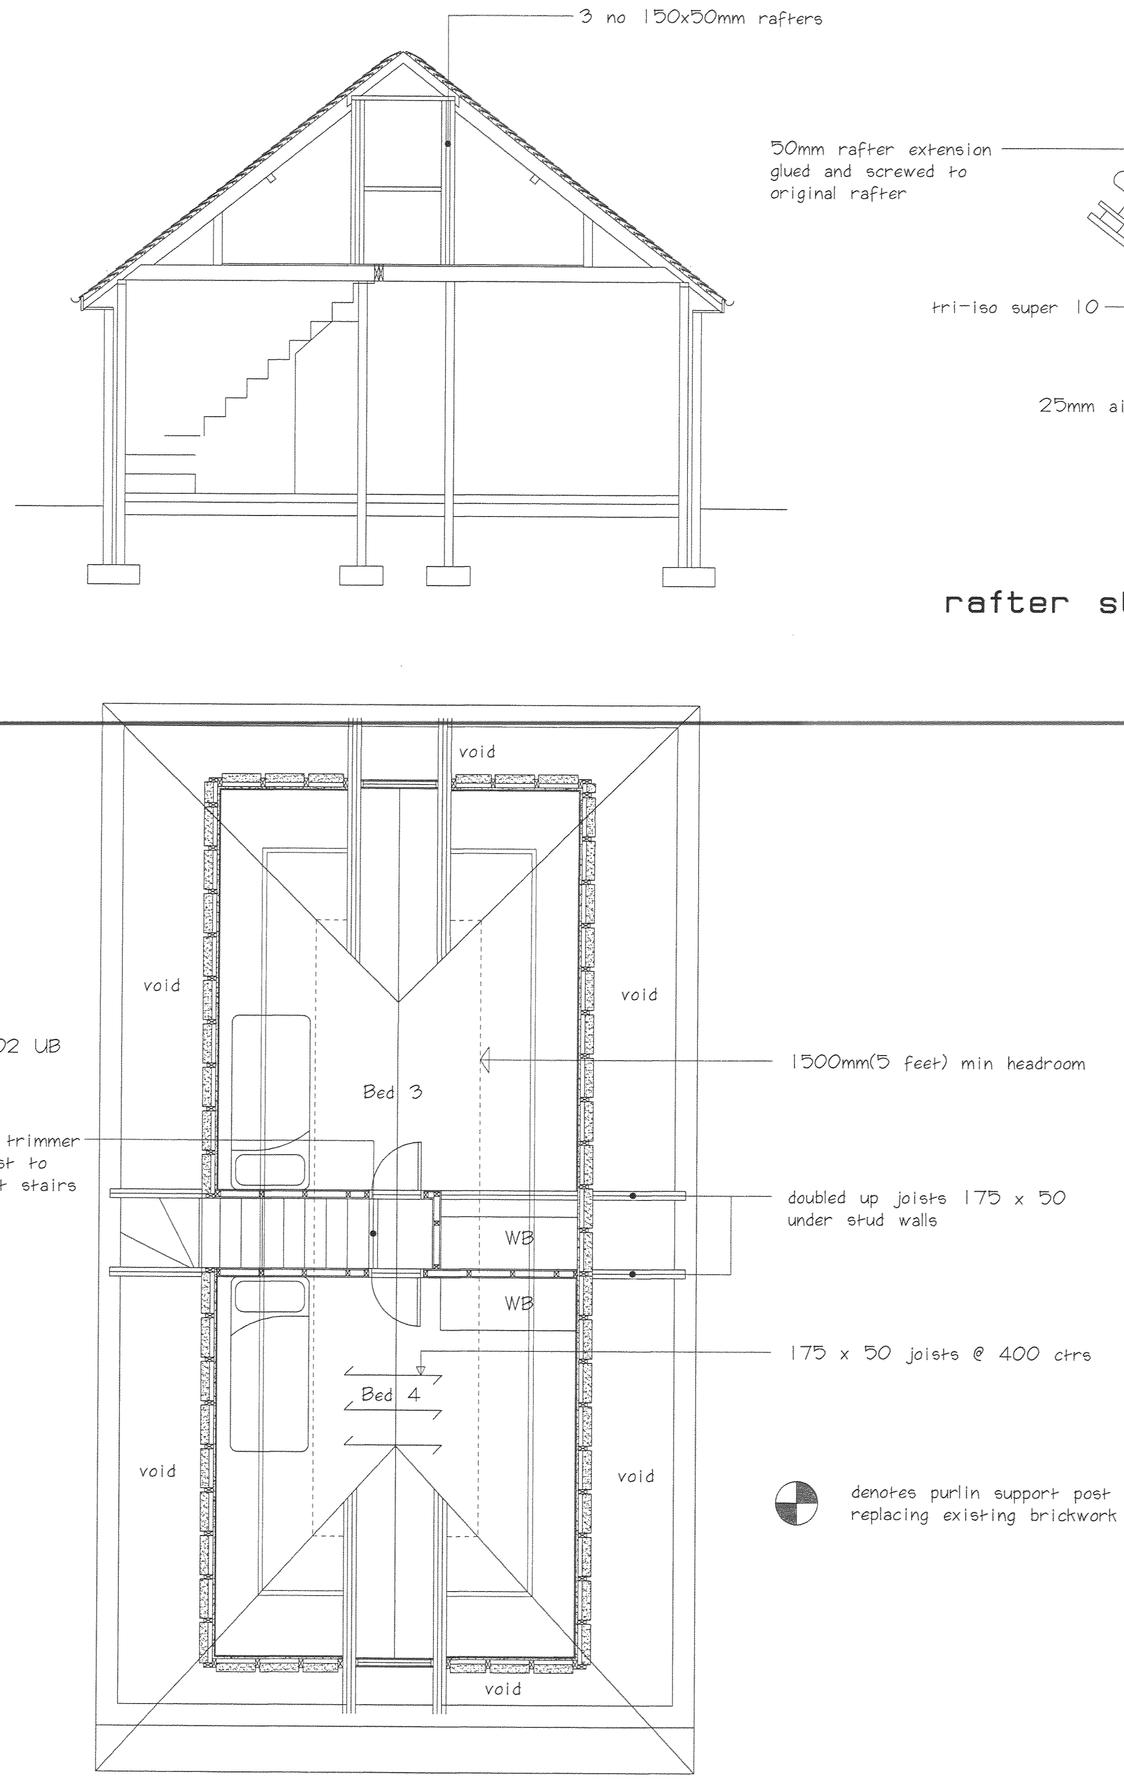

Proposed First Floor Plan

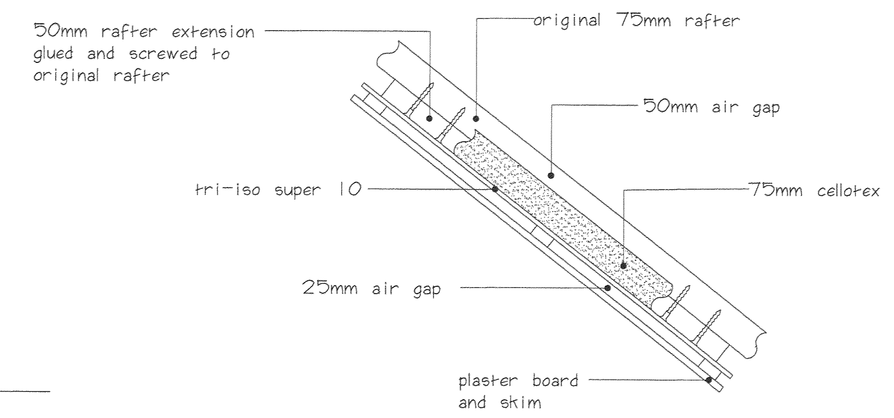

rafter slope insulation detail

DEVELOPMENT
SERVICES
- 9 MAR 2010
RECEIVED

CLIENT

Mr R Mayne

JOB TITLE

88 Clarendon Rd
Hinckley
Leics

DRAWING TITLE

Proposed Alterations
And Loft Conversion
To Detached Bungalow

07812 935781

SCALE	DATE	DRAWN BY
1:50 & 1:100	Feb 2010	D Wilkinson A Moore

PP 999913

DRG NO	SHEET
4213 - 0123	1