

KEEP

Spacing
1m minimum
4m maximum


CLEAR



Lining Detail
Not to Scale

- NOTES: -
- 1 All works in accordance with the Specification for Highway Works and Leicestershire County Council specifications.
 - 2 All works in public highway to be in accordance with the Leicestershire County Council highway inspectors requirements.
 - 3 Contractor to comply with Chapter 8 of the Traffic Signs Manual 2009.

All works to be undertaken within adopted highway shall be in accordance with Leicestershire Highways Design Guide, LCC Standard drawings, specifications and to the satisfaction of the LCC Highways Inspector.

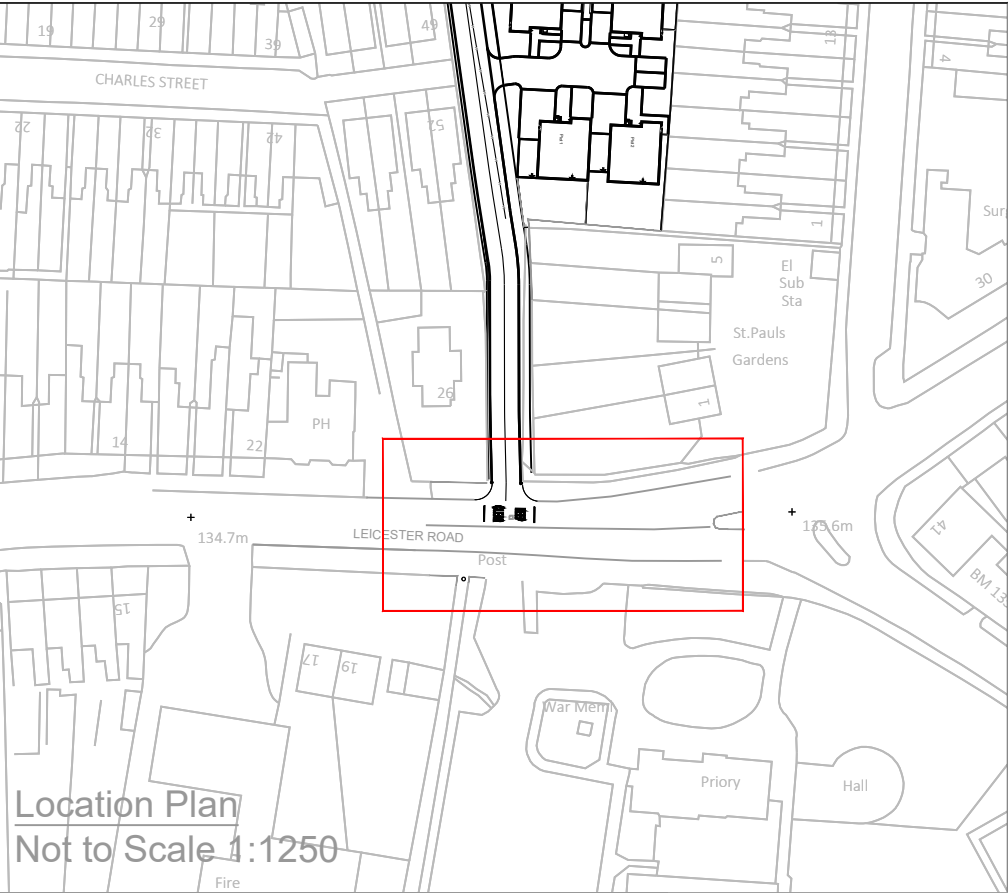

Location Plan
Not to Scale 1:1250

All whitelining and signing to "The Traffic Signs Regulations and General Directions"

1026

CLEAR
KEEP

Space to avoid existing
Manhole Cover

LEICESTER ROAD

Post

Plan
Scale 1:200

REV	DESCRIPTION	DATE
		
SCALE: As Shown		
DATE: April 2025		
DRAWN: IDL		
TITLE: Leicester Road S278 Works		
PROJECT: Hinckley Reservoir		
Client: CS Construction Limited		
DRG. No: 1163-02-S278-02		
 INFRASTRUCTURE DESIGN LTD EST 2000 Suite 44, Harborough Innovation Centre, Airfield Business Park, Leicester Road, Market Harborough, Leicestershire, LE16 7WB Tel 01858 411570		