

PROPOSED


Reference drawings | Legend | Notes

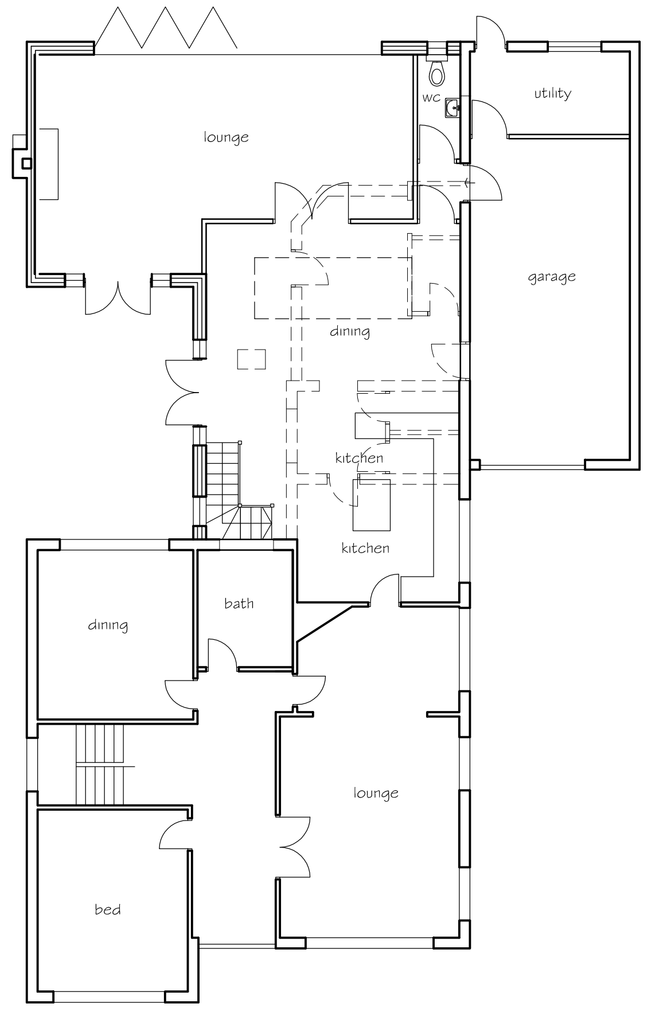


GROUND FLOOR PLAN

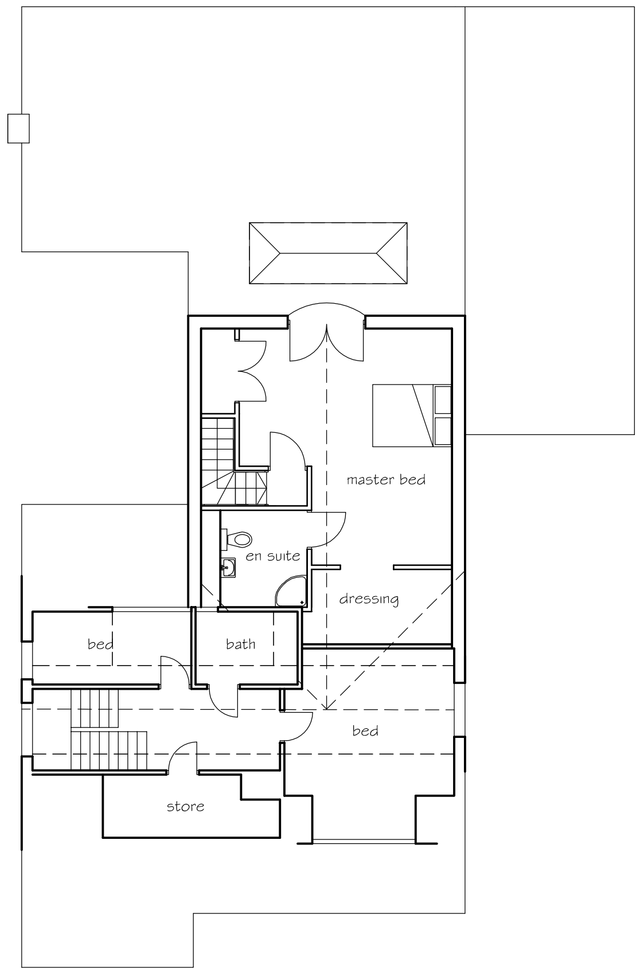


FIRST FLOOR PLAN

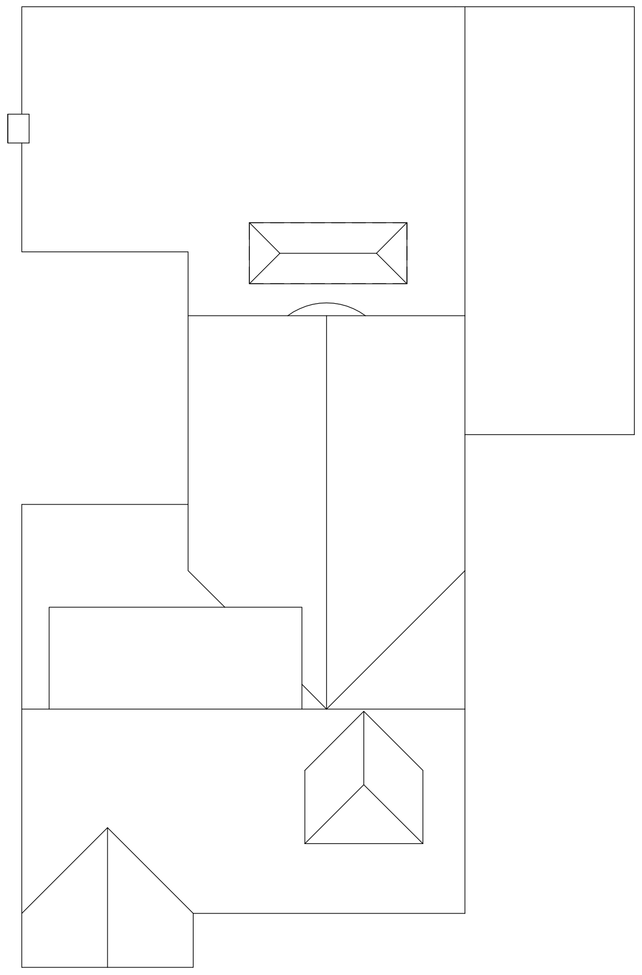


ROOF PLAN

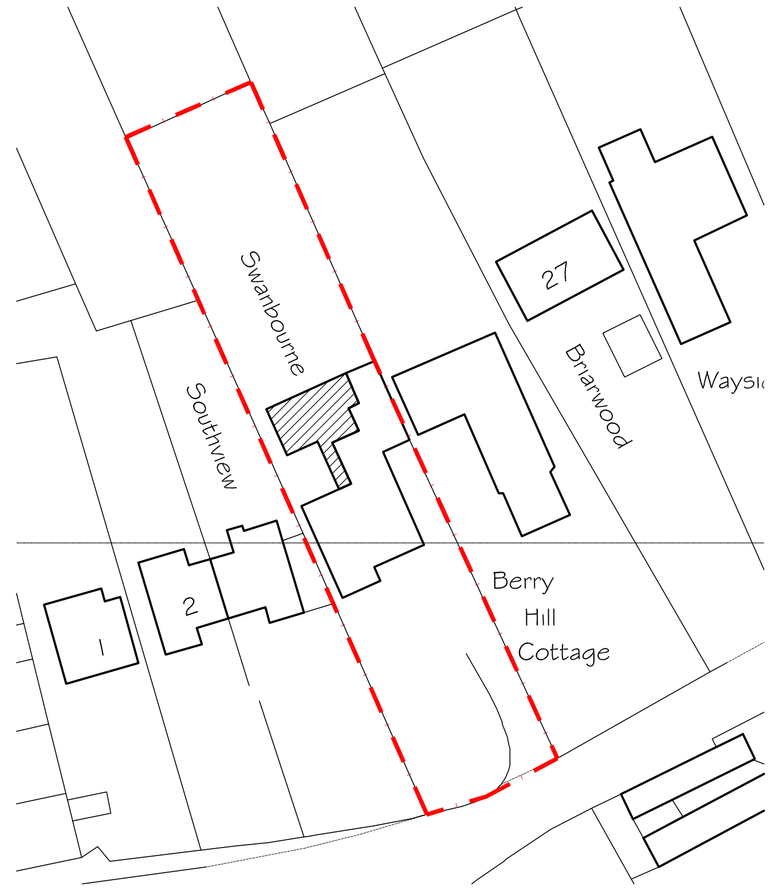


SITE PLAN 1:500

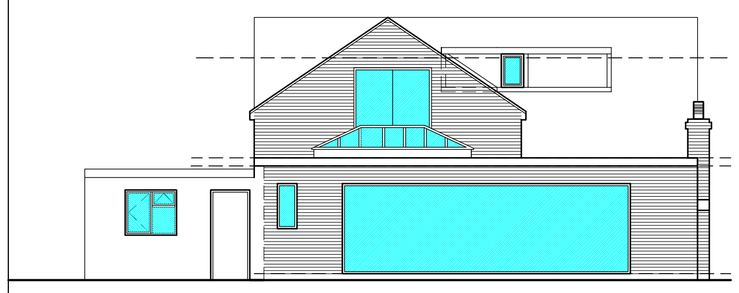


REAR ELEVATION

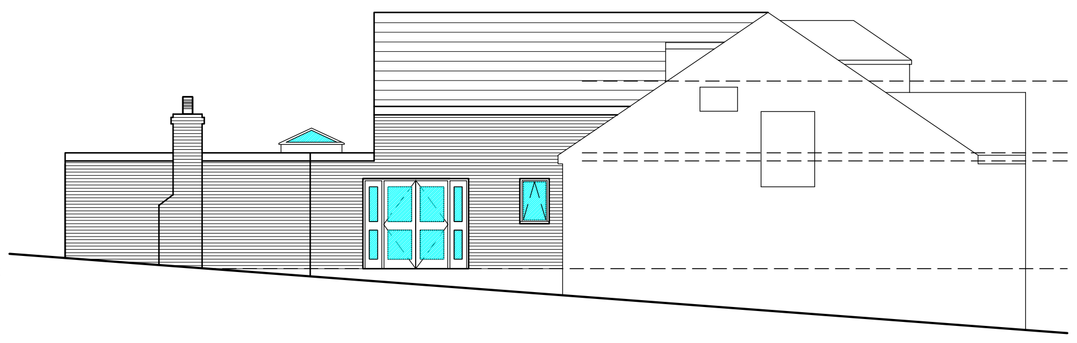


SIDE ELEVATION

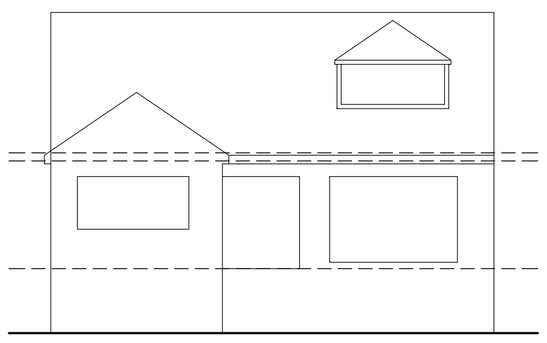


FRONT ELEVATION

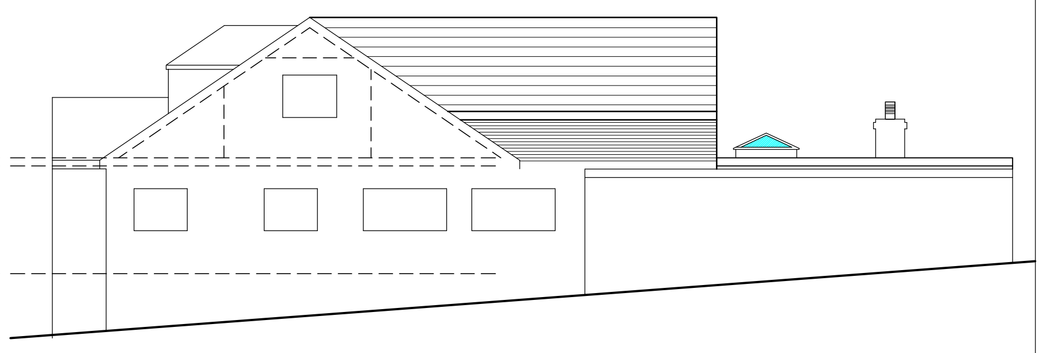

SIDE ELEVATION

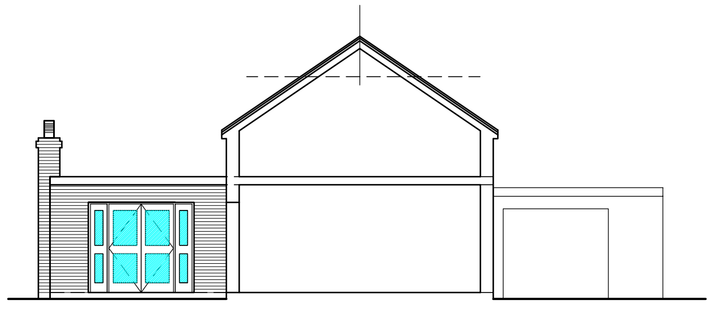

END ELEVATION

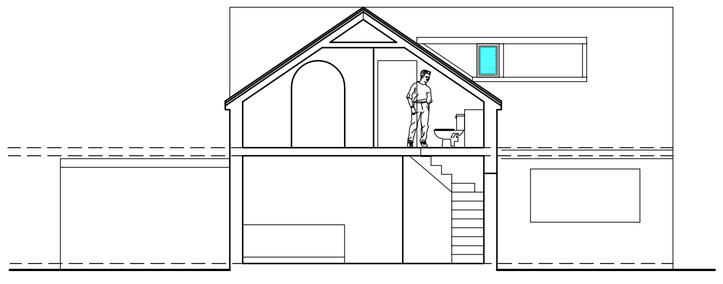

CROSS SECTION

Rev C: layout amended as client instruction 18 Aug 2011

Rev B: side elevation updated to planners comments 5 Aug 2011

Rev A: utility room door & window reversed 1 Aug 2011

Revision	Description	Drawn	Date	Checked
	Revisions			

Project

PROPOSED ALTERATIONS & EXTENSIONS

Client

Mr S Earle
Swanbourne Dawson Lane
Barwell LE9 8BE

Drawn	Date
SWH	july 2011

Scale: 1:100 (when plotted at A1 format)

S. H. Architectural Services Ltd.
33 Belvedere Road, Earlsdon, Coventry CV5 6PG
Telephone (024) 7667 9753. Fax (024) 7667 0667
Email SHarber849@aol.com

Copyright ©

Drawing number	Rev
21/06/11-02	C